CBS RANCH
4160–RANCH
FRONT ELEVATION

BUILDER: CBS RANCH | CUSTOMER: ADAMS
CITY: CITY | COUNTY: COUNTY | STATE: STATE
WIND SPEED: ??? MPH VULT | SNOW LOAD: ????? | SQ. FT.: ?????
ORDER NO.: ORDER # | SERIAL NO.: SERIAL # | FILE NO.: ADAMS RENDERED

Custom Building Systems LLC
200 Custom Ave.
Middleburg, PA 17842
(888) 553-1414
www.custombuildingsystems.net

CUSTOM BUILDING SYSTEMS LLC
MBSP MODULAR BUILDING SYSTEMS OF PA




STATUS: STAT
DRAWN BY: INIT
DATE: 00/00/00

MIKEC 10/13/2025 11:23:08 AM

ACTUAL HOUSE MAY VARY FROM ELEVATION–ACCESS TO GRADE ON–SITE BY OTHERS

PAGE: 2.1

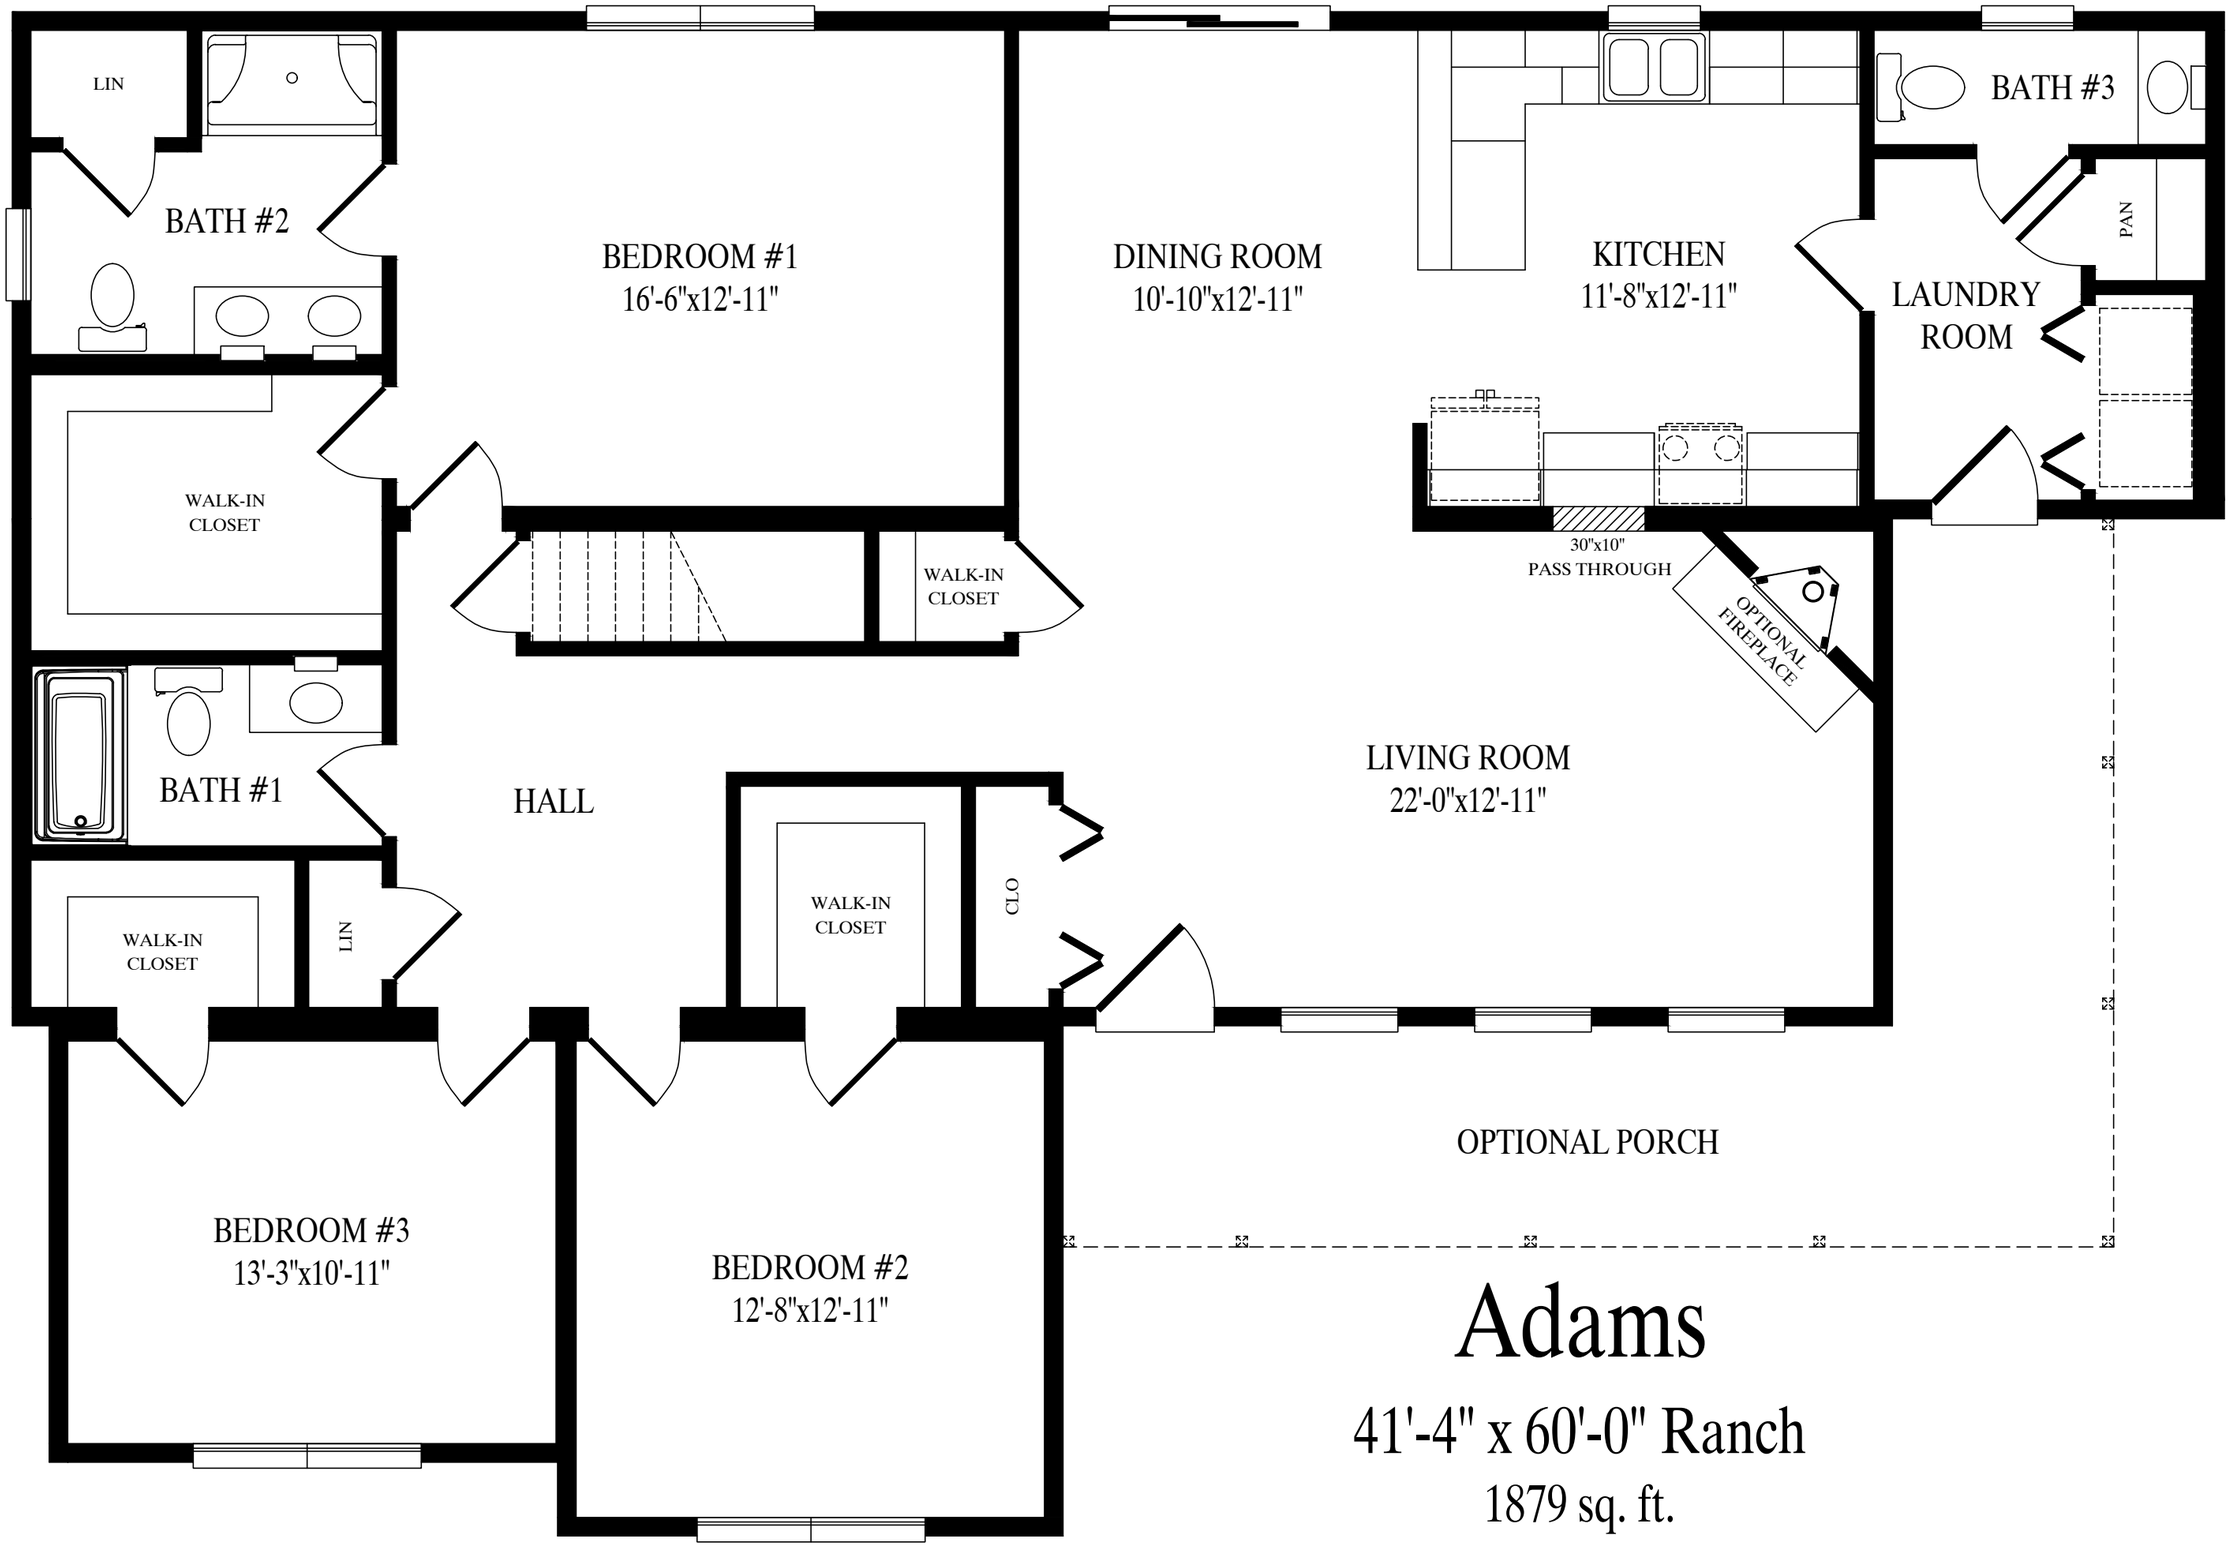

Adams

41'-4" x 60'-0" Ranch

1879 sq. ft.