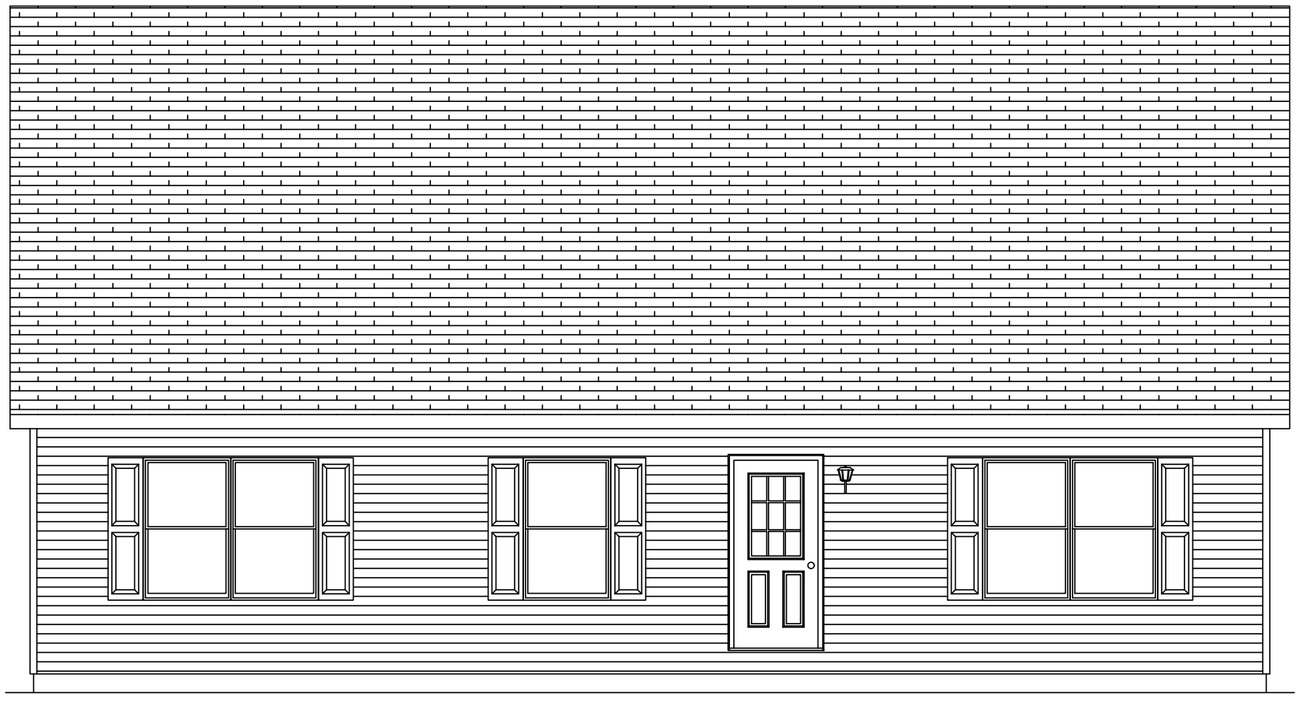


CEILING

8'-0"

FLOOR

CEILING

FLOOR

EMILYH 8/27/2026 3:45:19 PM

ACTUAL HOUSE MAY VARY FROM ELEVATION–ACCESS TO GRADE ON–SITE BY OTHERS

BUILDER	CBS CAPE	CUSTOMER	ALPINE CHALET
CITY	CITY	COUNTY	COUNTY
STATE	STATE		
WIND SPEED	??? MPH VULT	SNOW LOAD	?????
SQ. FT.			
ORDER NO.		SERIAL NO.	
FILE NO.	ALPINE CHALET RENDERED		

2844–CAPE
FRONT ELEVATION

Custom Building Systems LLC
200 Custom Ave.
Middleburg, PA 17842
(888) 553–1414
www.custombuildingsystems.net


CUSTOM BUILDING SYSTEMS LLC

MBSP MODULAR BUILDING SYSTEMS OF PA

STATUS: STAT

DRAWN BY: INIT


DATE: 00/00/00

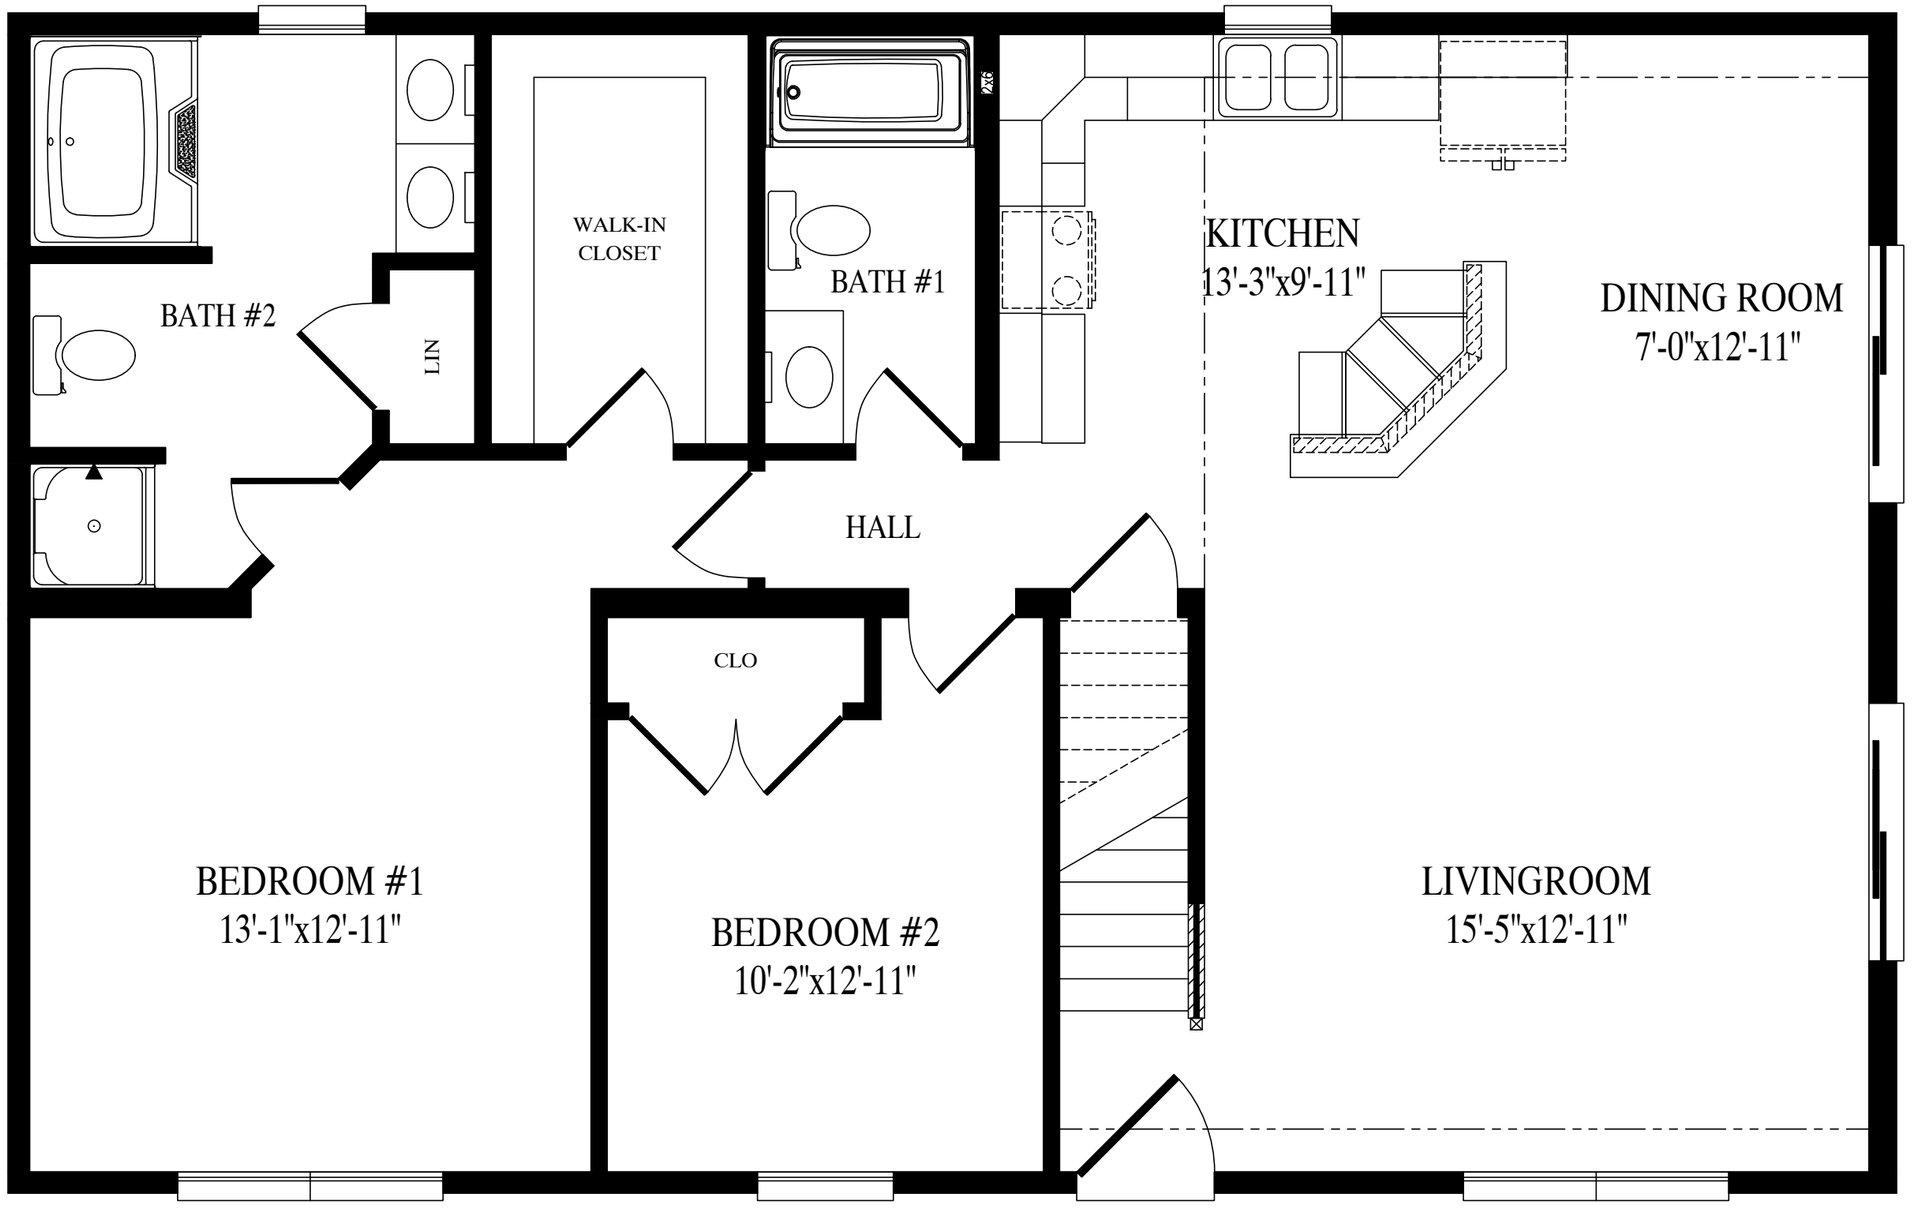

Alpine Chalet

27'-6" x 44' Cape

1210 sq. ft. first floor

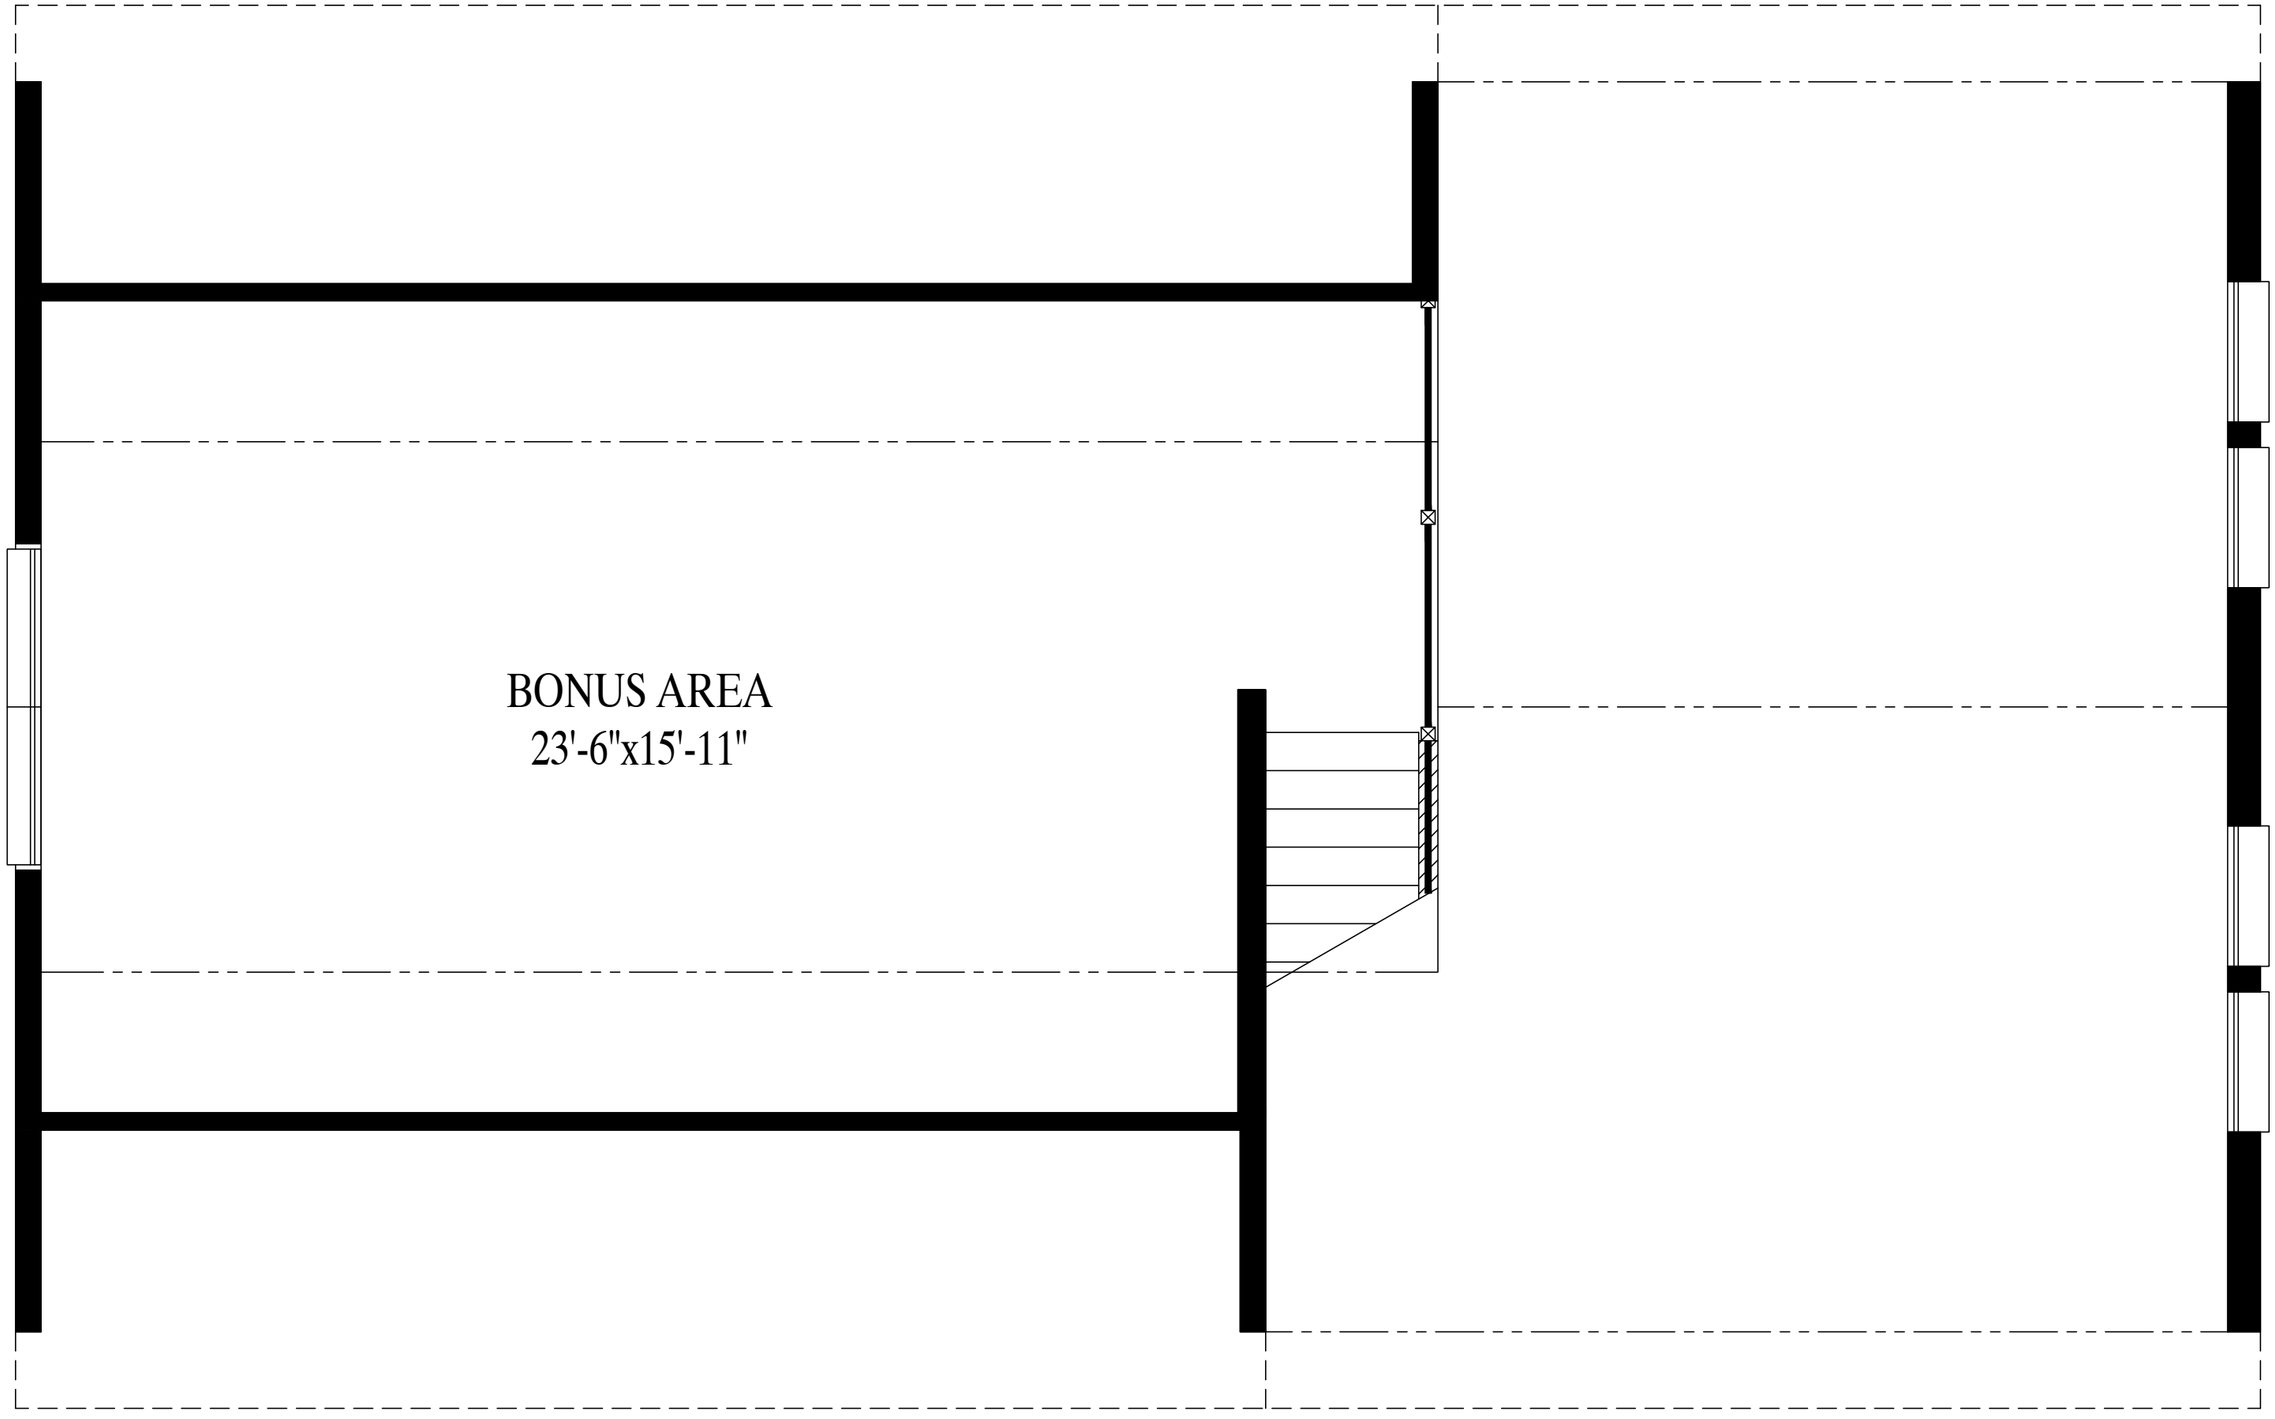

400 sq. ft. proposed second floor