CEILING

FLOOR



CEILING

FLOOR

MIKEC 7/10/2025 11:11:26 AM

NOTE – ACTUAL HOUSE MAY VARY FROM ELEVATION

BUILDER	CBS COSTAL	CUSTOMER	BAY BREEZE
CITY	CITY	COUNTY	COUNTY
STATE	STATE	WIND SPEED	WIND SPEED
SNOW LOAD	SNOW	SQ. FT.	????
ORDER NO.	ORDER #	SERIAL NO.	SERIAL #
FILE NO.	BAY BREEZE RENDERED		

2853-RANCH
FRONT ELEVATION

Custom Building Systems LLC
200 Custom Ave.
Middleburg, PA 17842
(888) 553-1414
www.custombuildingsystems.net

CUSTOM BUILDING SYSTEMS LLC


MBSP MODULAR BUILDING SYSTEMS OF PA

STATUS:

DRAWN BY:

DATE:

PAGE:

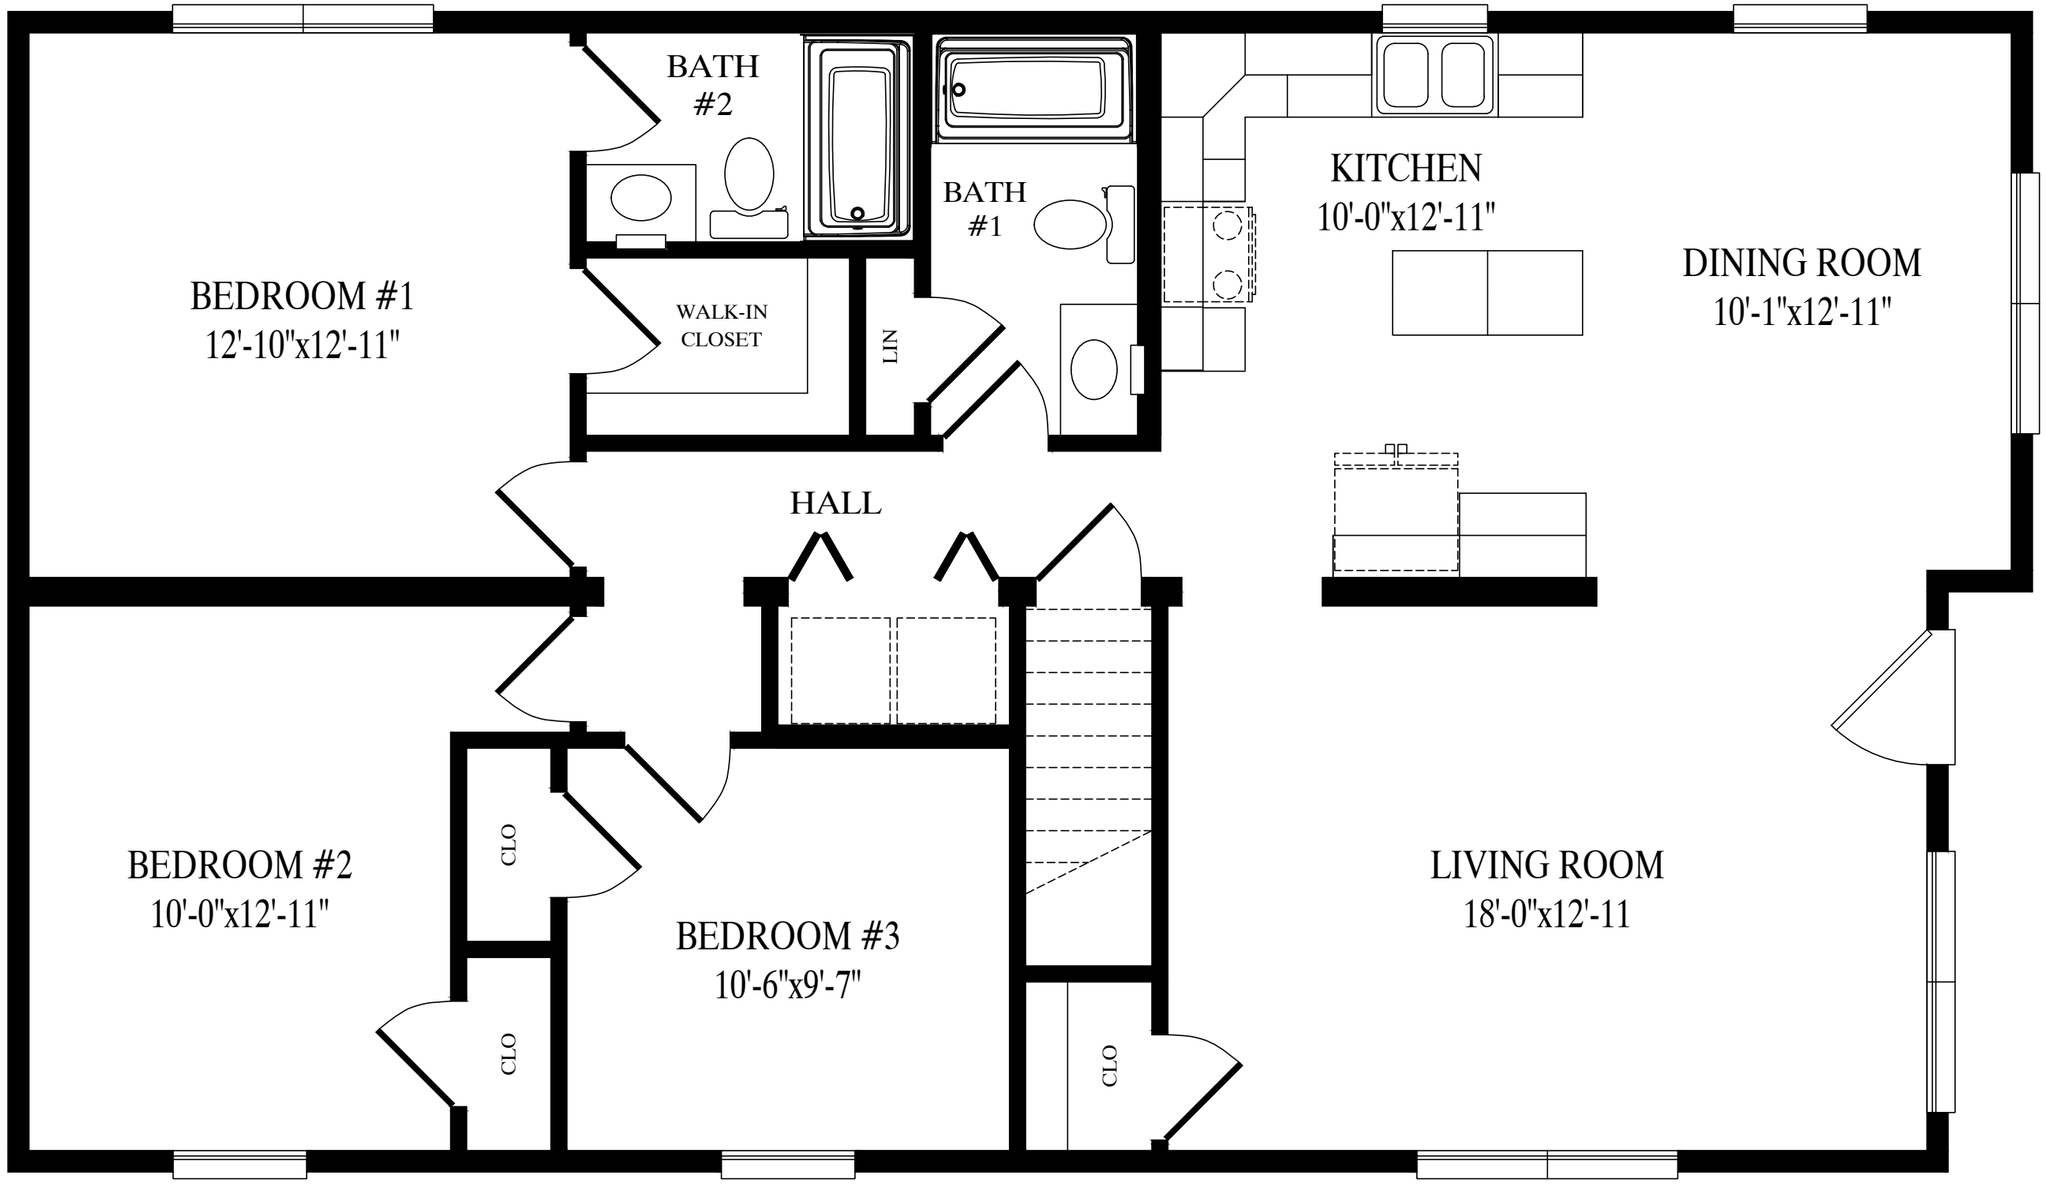

Bay Breeze

27'-6" x 48'-0" Ranch

1293 sq. ft. total