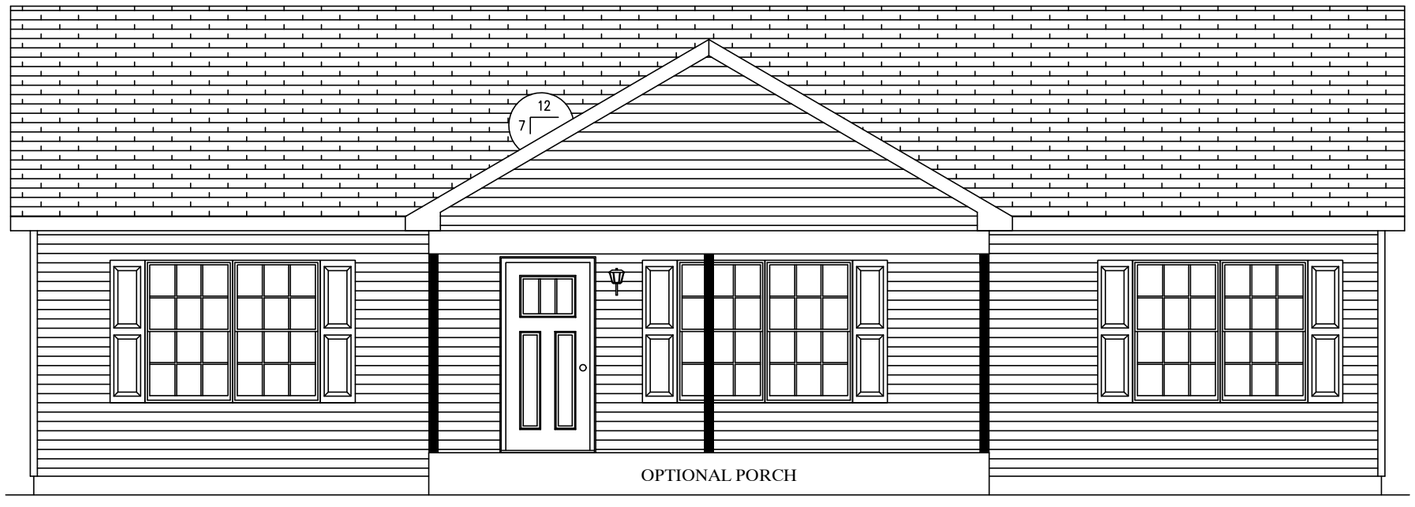


CEILING

8'-0"

FLOOR

CEILING

FLOOR

BUILDER: BROOK HAVEN MODEL

CUSTOMER: BROOK STONE

CITY	COUNTY	STATE
????	????	????

WIND SPEED	SNOW LOAD	SQ. FT.
????	????	????

ORDER NO.	SERIAL NO.	FILE NO.
????	????	

2848-RANCH
FRONT ELEVATION

Custom Building Systems LLC
200 Custom Ave.
Middleburg, PA 17842
(888) 353-1414
www.custombuildingsystems.net

CUSTOM BUILDING SYSTEMS LLC

MBSP MODULAR BUILDING SYSTEMS OF PA


STATUS:

DRAWN BY:

DATE:

BRANDYF 10/7/2024 12:48:07 PM

ACTUAL HOUSE MAY VARY FROM ELEVATION-ACCESS TO GRADE ON-SITE BY OTHERS

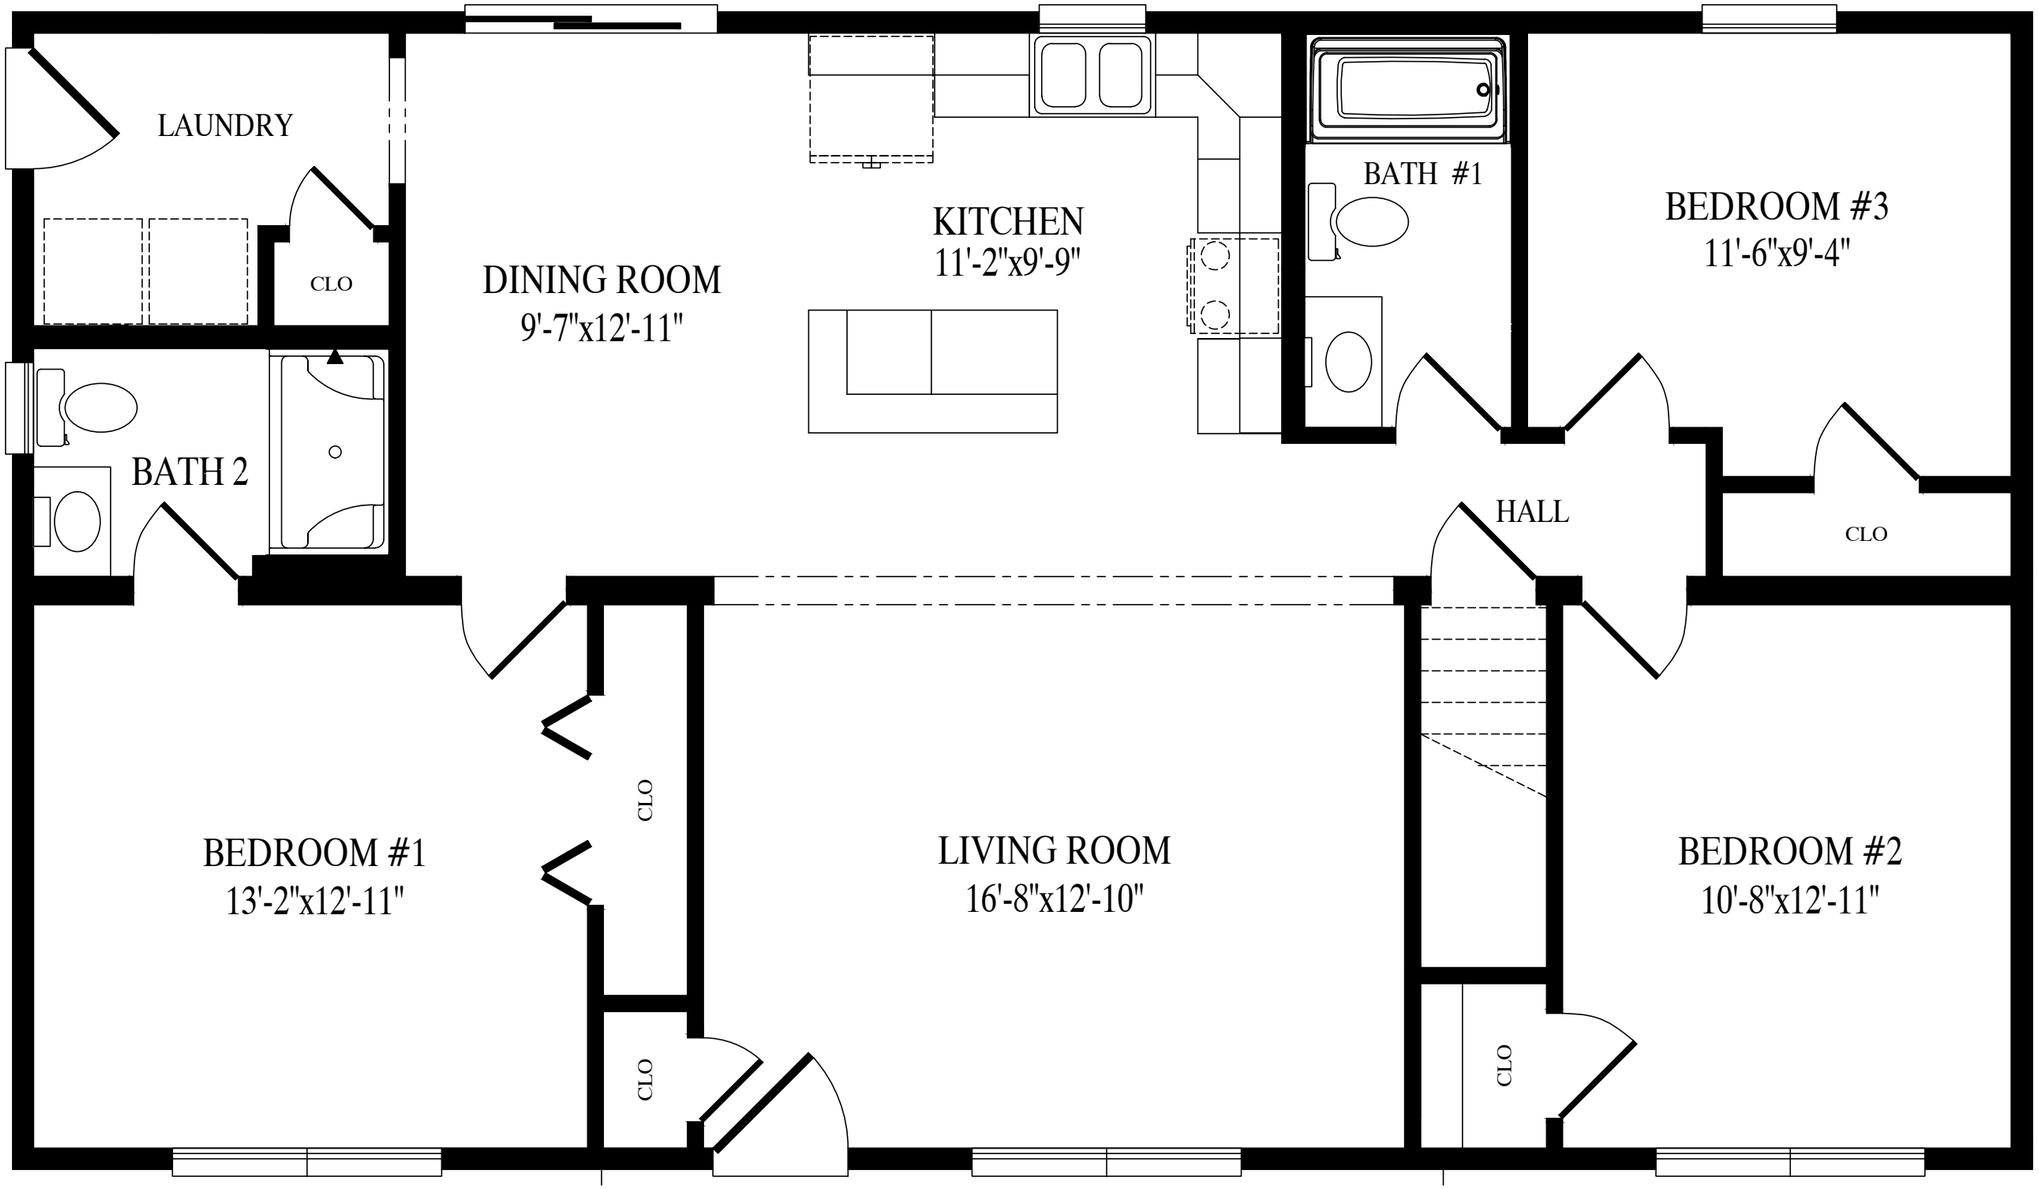

Brook Stone

1320 Sq. Ft. Living Area