
CEILING

8'-0"

FLOOR

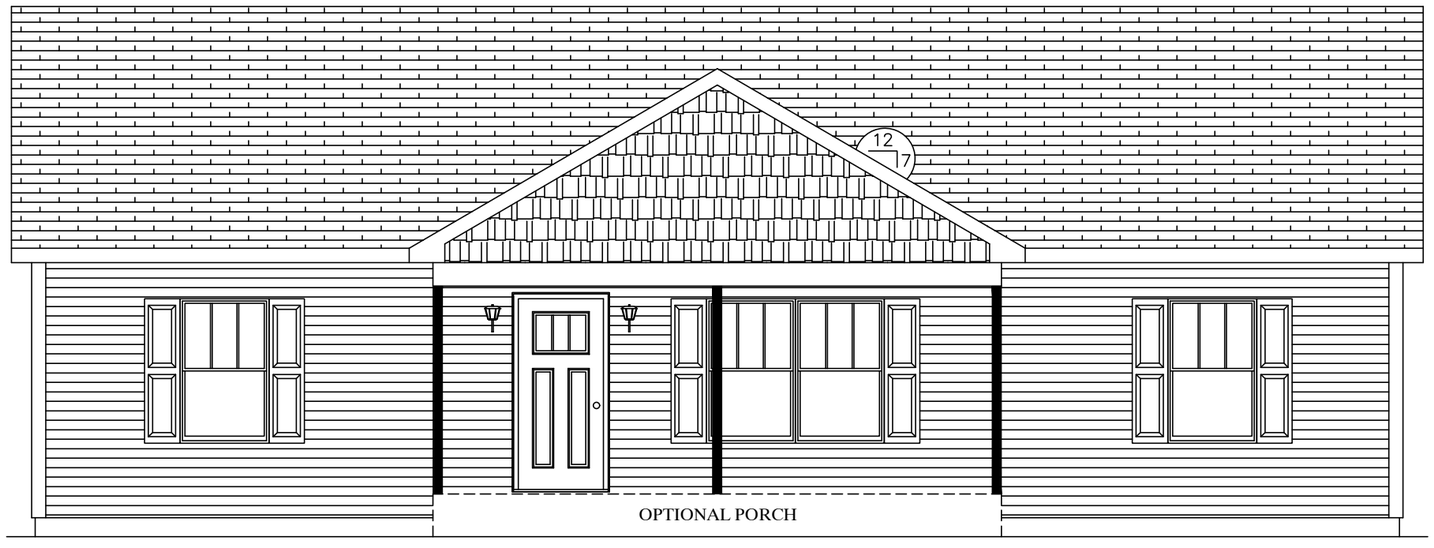

CEILING

FLOOR

JOHNT 11/7/2024 3:23:42 PM

ACTUAL HOUSE MAY VARY FROM ELEVATION–ACCESS TO GRADE ON–SITE BY OTHERS

BUILDER	CBS RANCH	CUSTOMER	FAIRVIEW
CITY	CITY	COUNTY	COUNTY
STATE	STATE		
WIND SPEED	??? MPH VULT	SNOW LOAD	?????
SQ. FT.			
ORDER NO.	ORDER #	SERIAL NO.	SERIAL #
FILE NO.	FAIRVIEW RENDERED		

2848–RANCH
FRONT ELEVATION

Custom Building Systems LLC
200 Custom Ave.
Middleburg, PA 17842
(888) 553–1414
www.custombuildingsystems.net


MBSP MODULAR BUILDING SYSTEMS OF PA

CUSTOM BUILDING SYSTEMS LLC

STATUS: STAT

DRAWN BY: INIT

DATE: 00/00/00

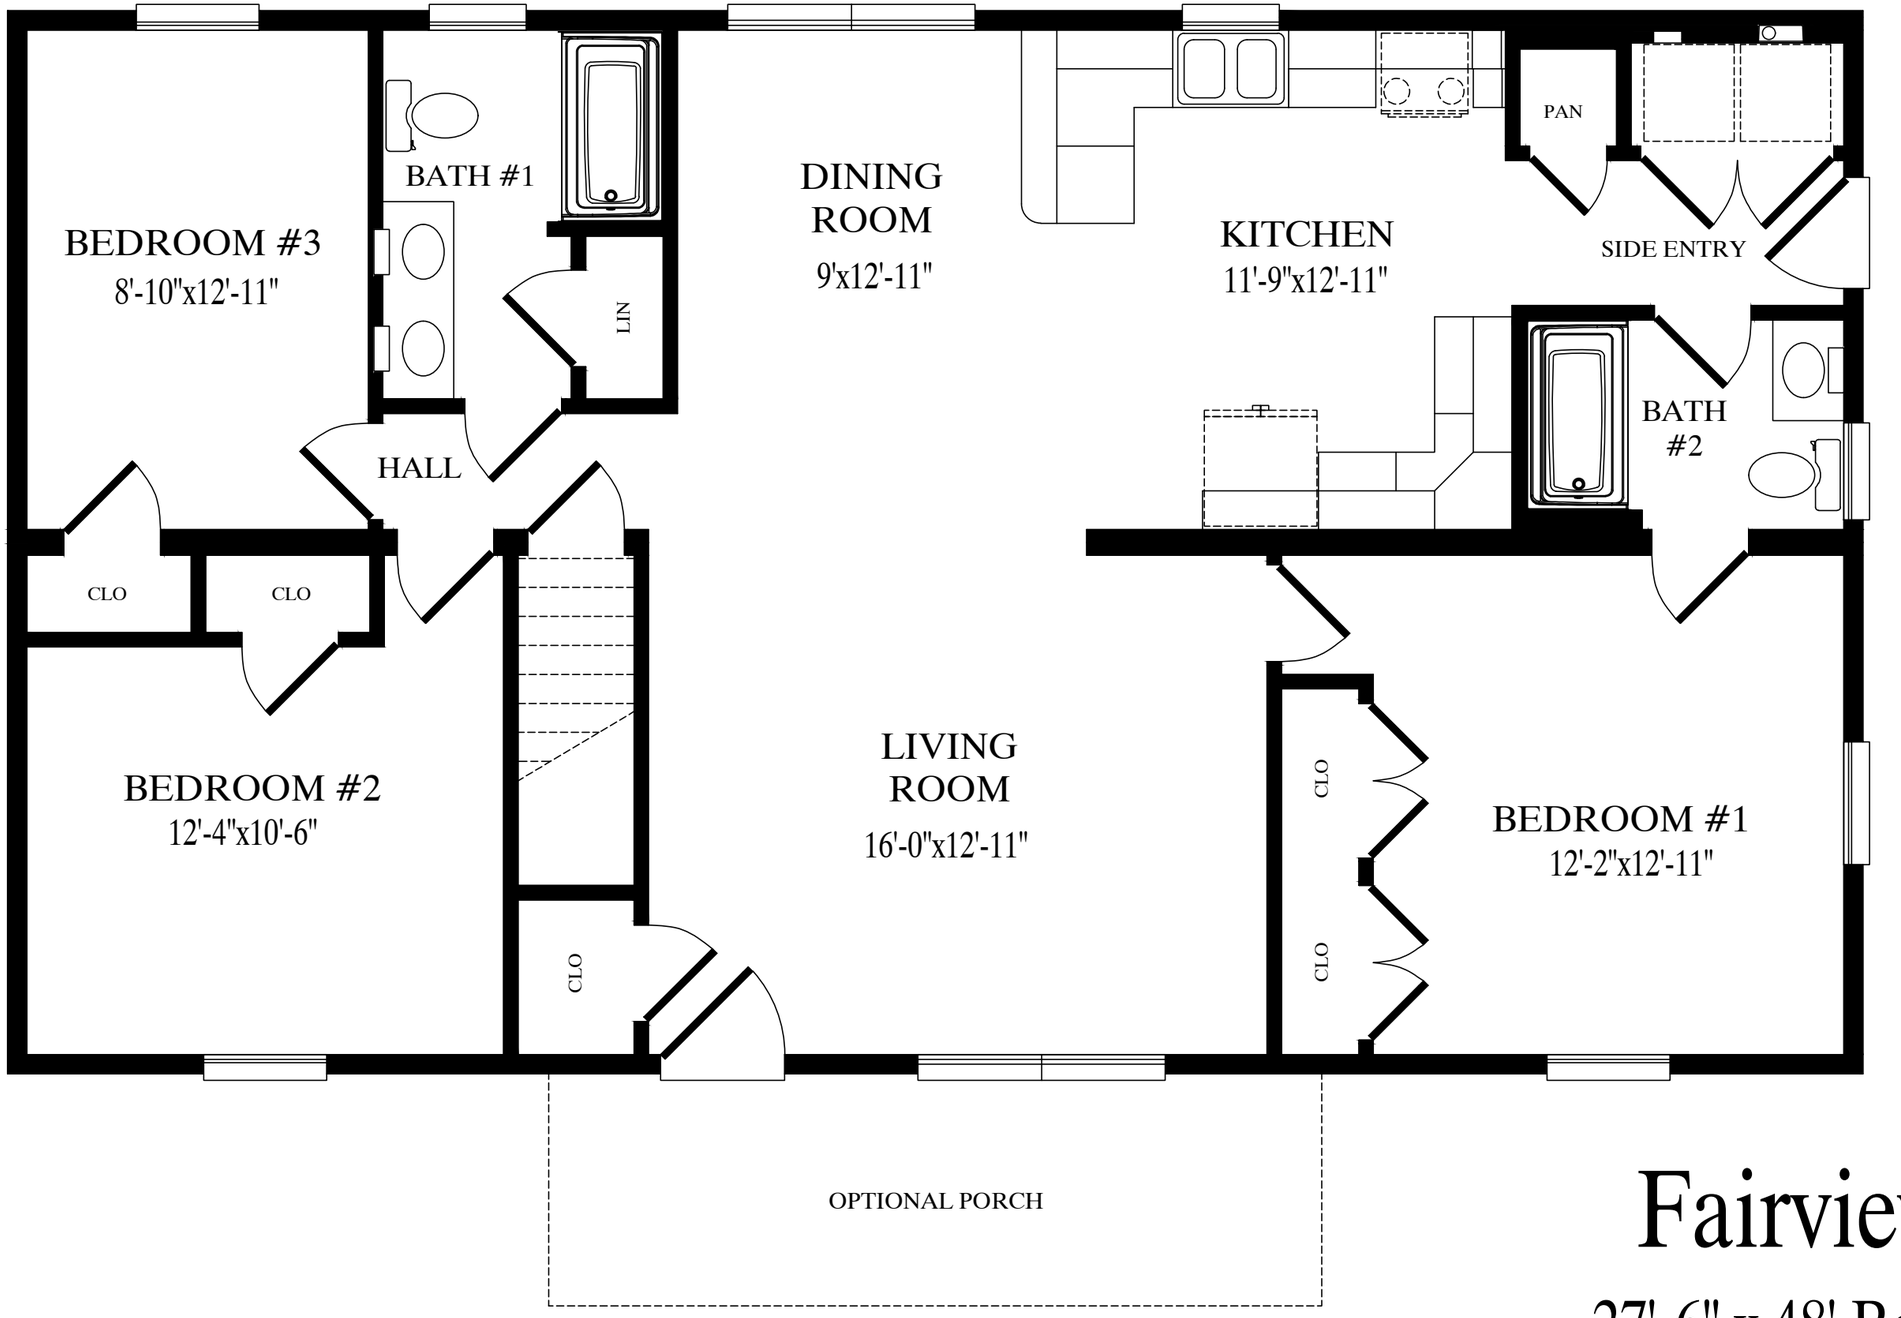

Fairview

27'-6" x 48' Ranch

1320 sq. ft.