BUILDER CBS RANCH | CUSTOMER TUCKERTON

CITY CITY | COUNTY COUNTY | STATE STATE

WIND SPEED ??? MPH VULT | SNOW LOAD ????? | SQ. FT.

ORDER NO. ORDER # | SERIAL NO. SERIAL # | FILE NO. TUCKERTON – RENDERED

4054–RANCH
FRONT ELEVATION

Custom Building Systems LLC
200 Custom Ave.
Middleburg, PA 17842
(888) 553-1414
www.custombuildingsystems.net

CUSTOM BUILDING SYSTEMS LLC

MBSP MODULAR BUILDING SYSTEMS OF PA



CEILING

8'–0"

FLOOR

CEILING

FLOOR


STATUS: STAT

DRAWN BY: JWY

DATE: 6/30/21

EMILYH 11/7/2024 12:06:41 PM

ACTUAL HOUSE MAY VARY FROM ELEVATION–ACCESS TO GRADE ON–SITE BY OTHERS

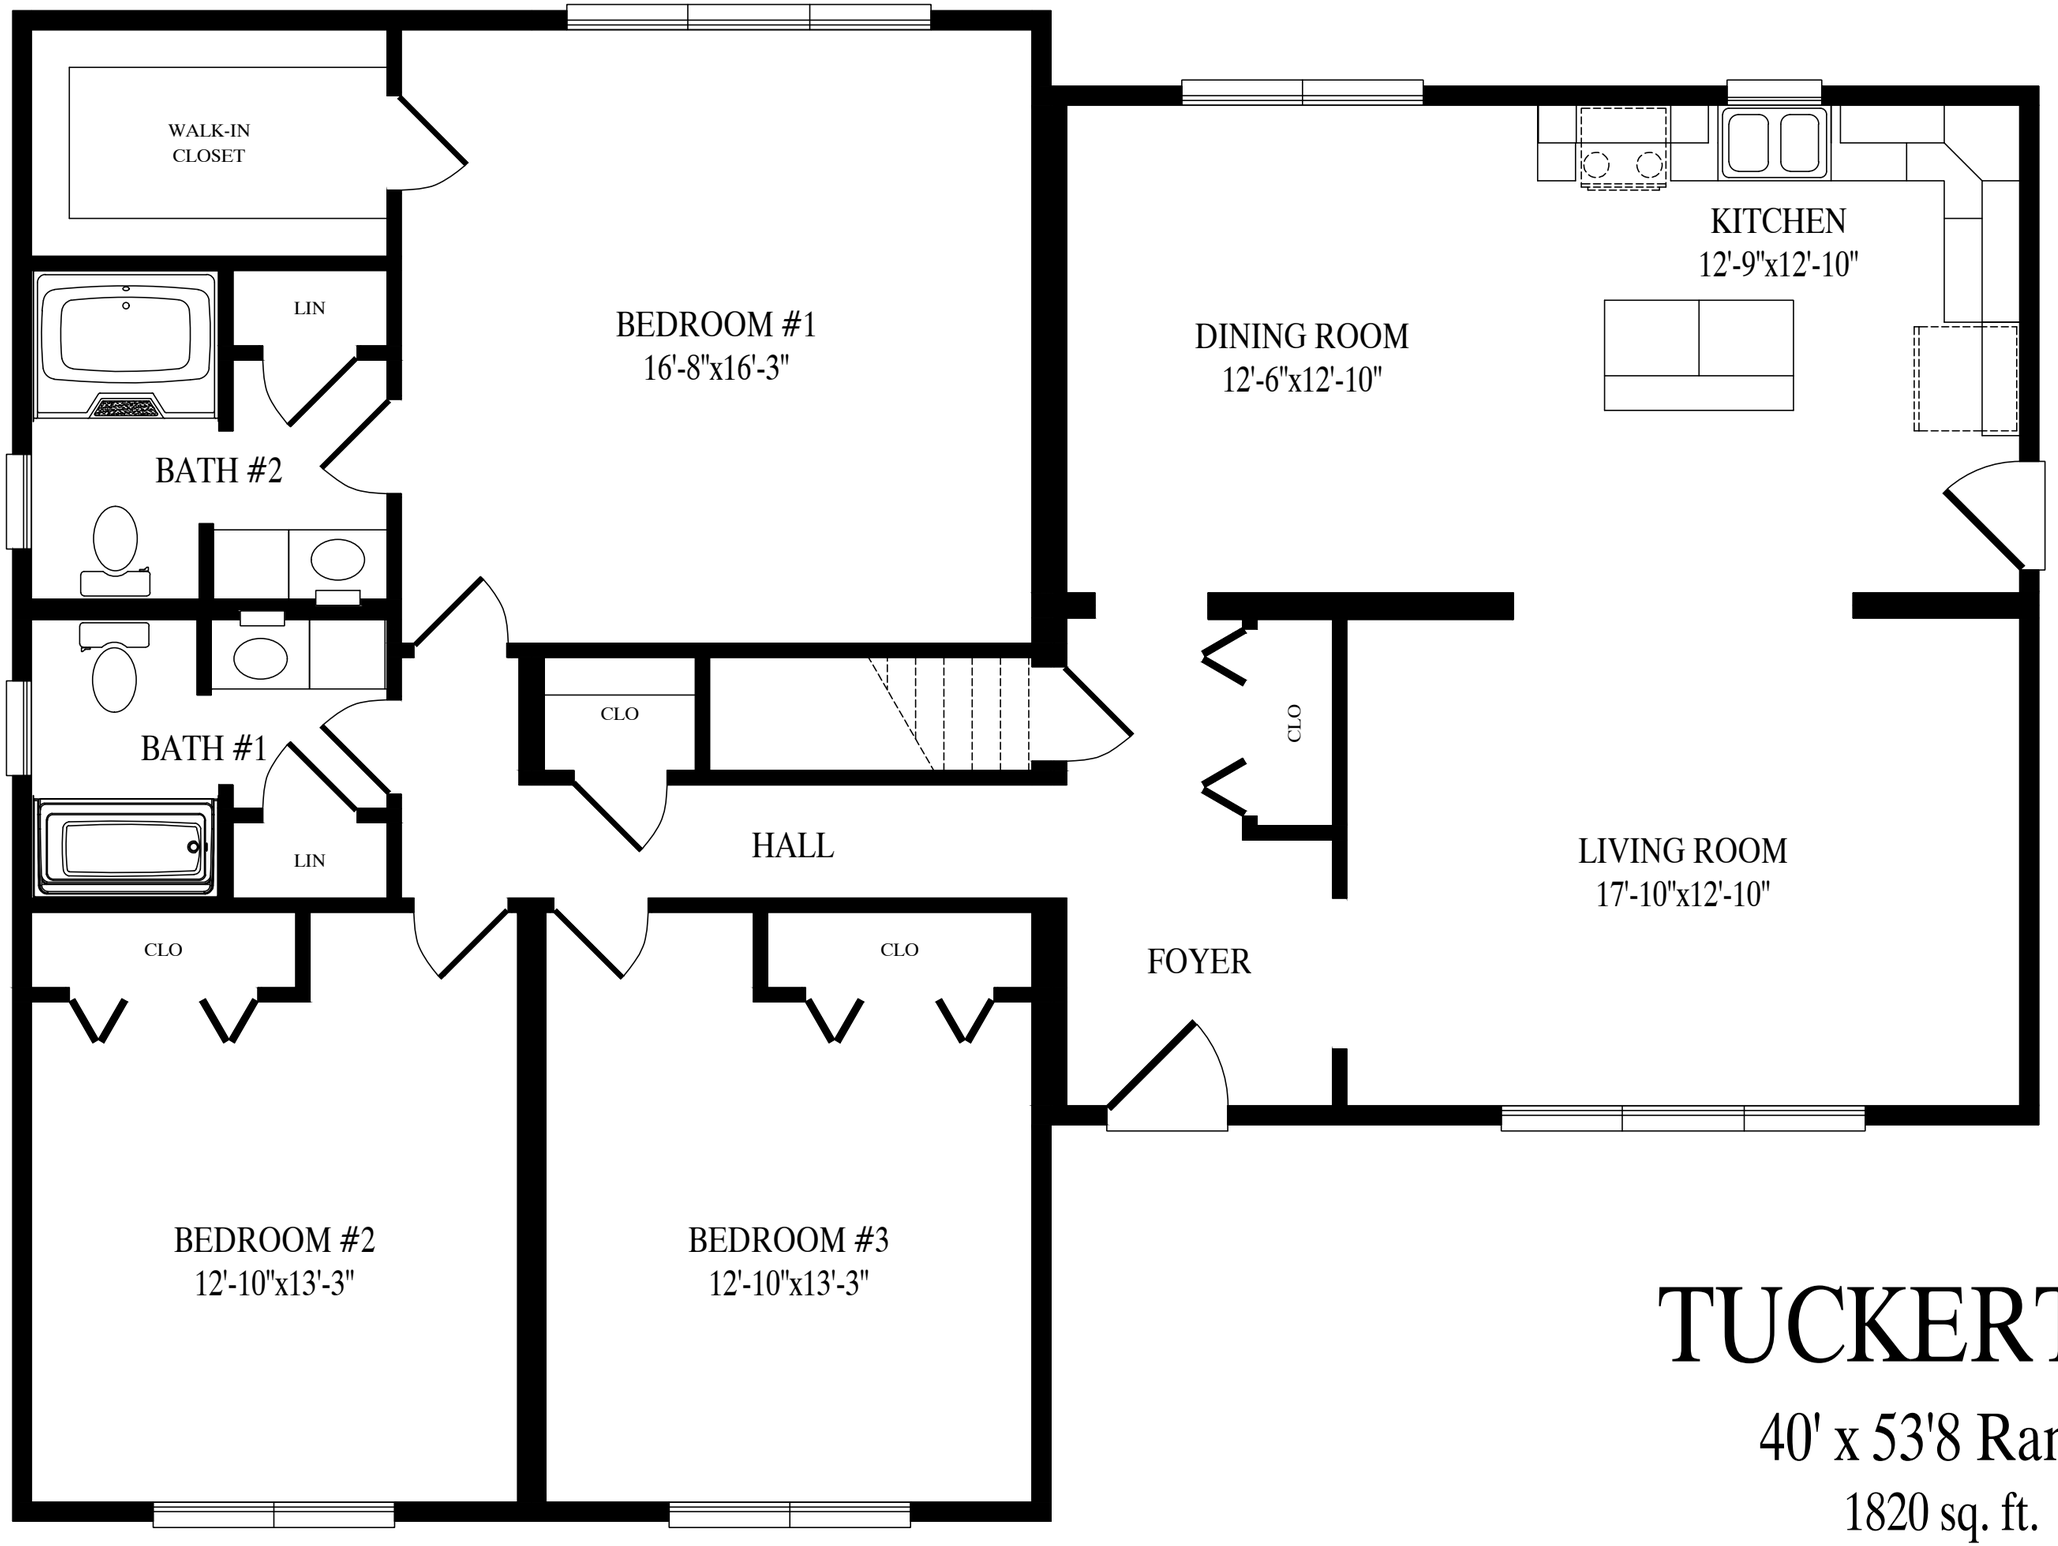

TUCKERTON

40' x 53'8 Ranch

1820 sq. ft.