
2844–RANCH
FRONT ELEVATION

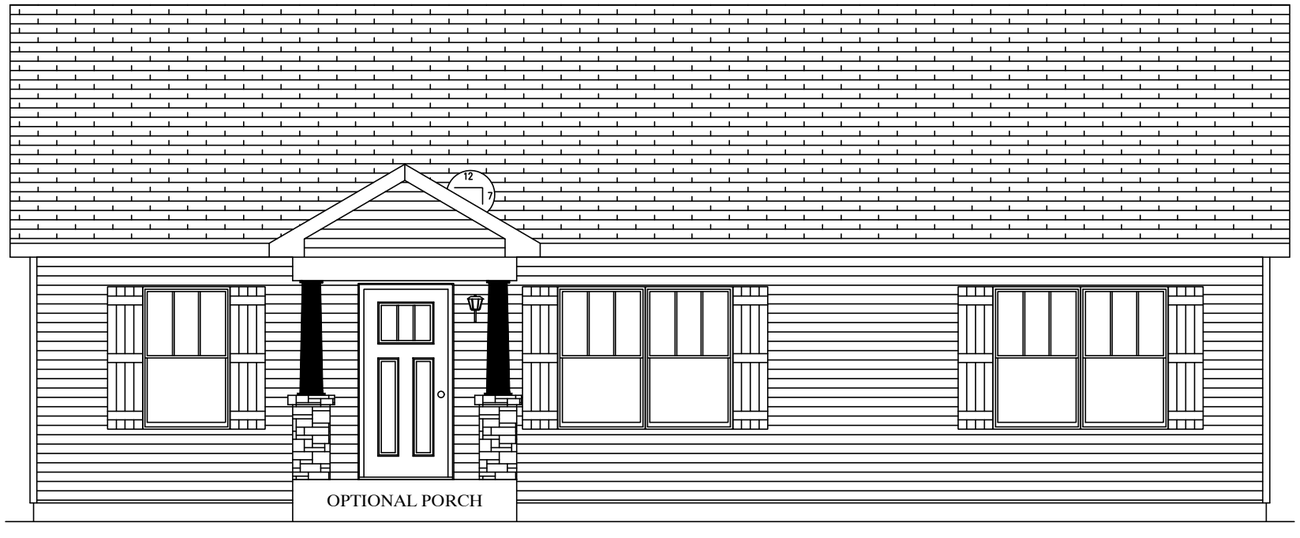

CEILING

8'–0"

FLOOR

CEILING

FLOOR

EMILYH 10/20/2026 4:16:52 PM

ACTUAL HOUSE MAY VARY FROM ELEVATION–ACCESS TO GRADE ON–SITE BY OTHERS

Custom Building Systems LLC
200 Custom Ave.
Middleburg, PA 17842
(888) 553–1414
www.custombuildingsystems.net

CUSTOM BUILDING SYSTEMS LLC

MBSP MODULAR BUILDING SYSTEMS OF PA


BUILDER	CBS RANCH	CUSTOMER	CRAFTSMAN
CITY	CITY	COUNTY	COUNTY
		STATE	STATE
WIND SPEED	??? MPH VULT	SNOW LOAD	?????
		SQ. FT.	?????
ORDER NO.	ORDER #	SERIAL NO.	SERIAL #
		FILE NO.	CRAFTSMAN RENDERED

STATUS: STAT

DRAWN BY: INIT

DATE: 00/00/00

PAGE: 2.1

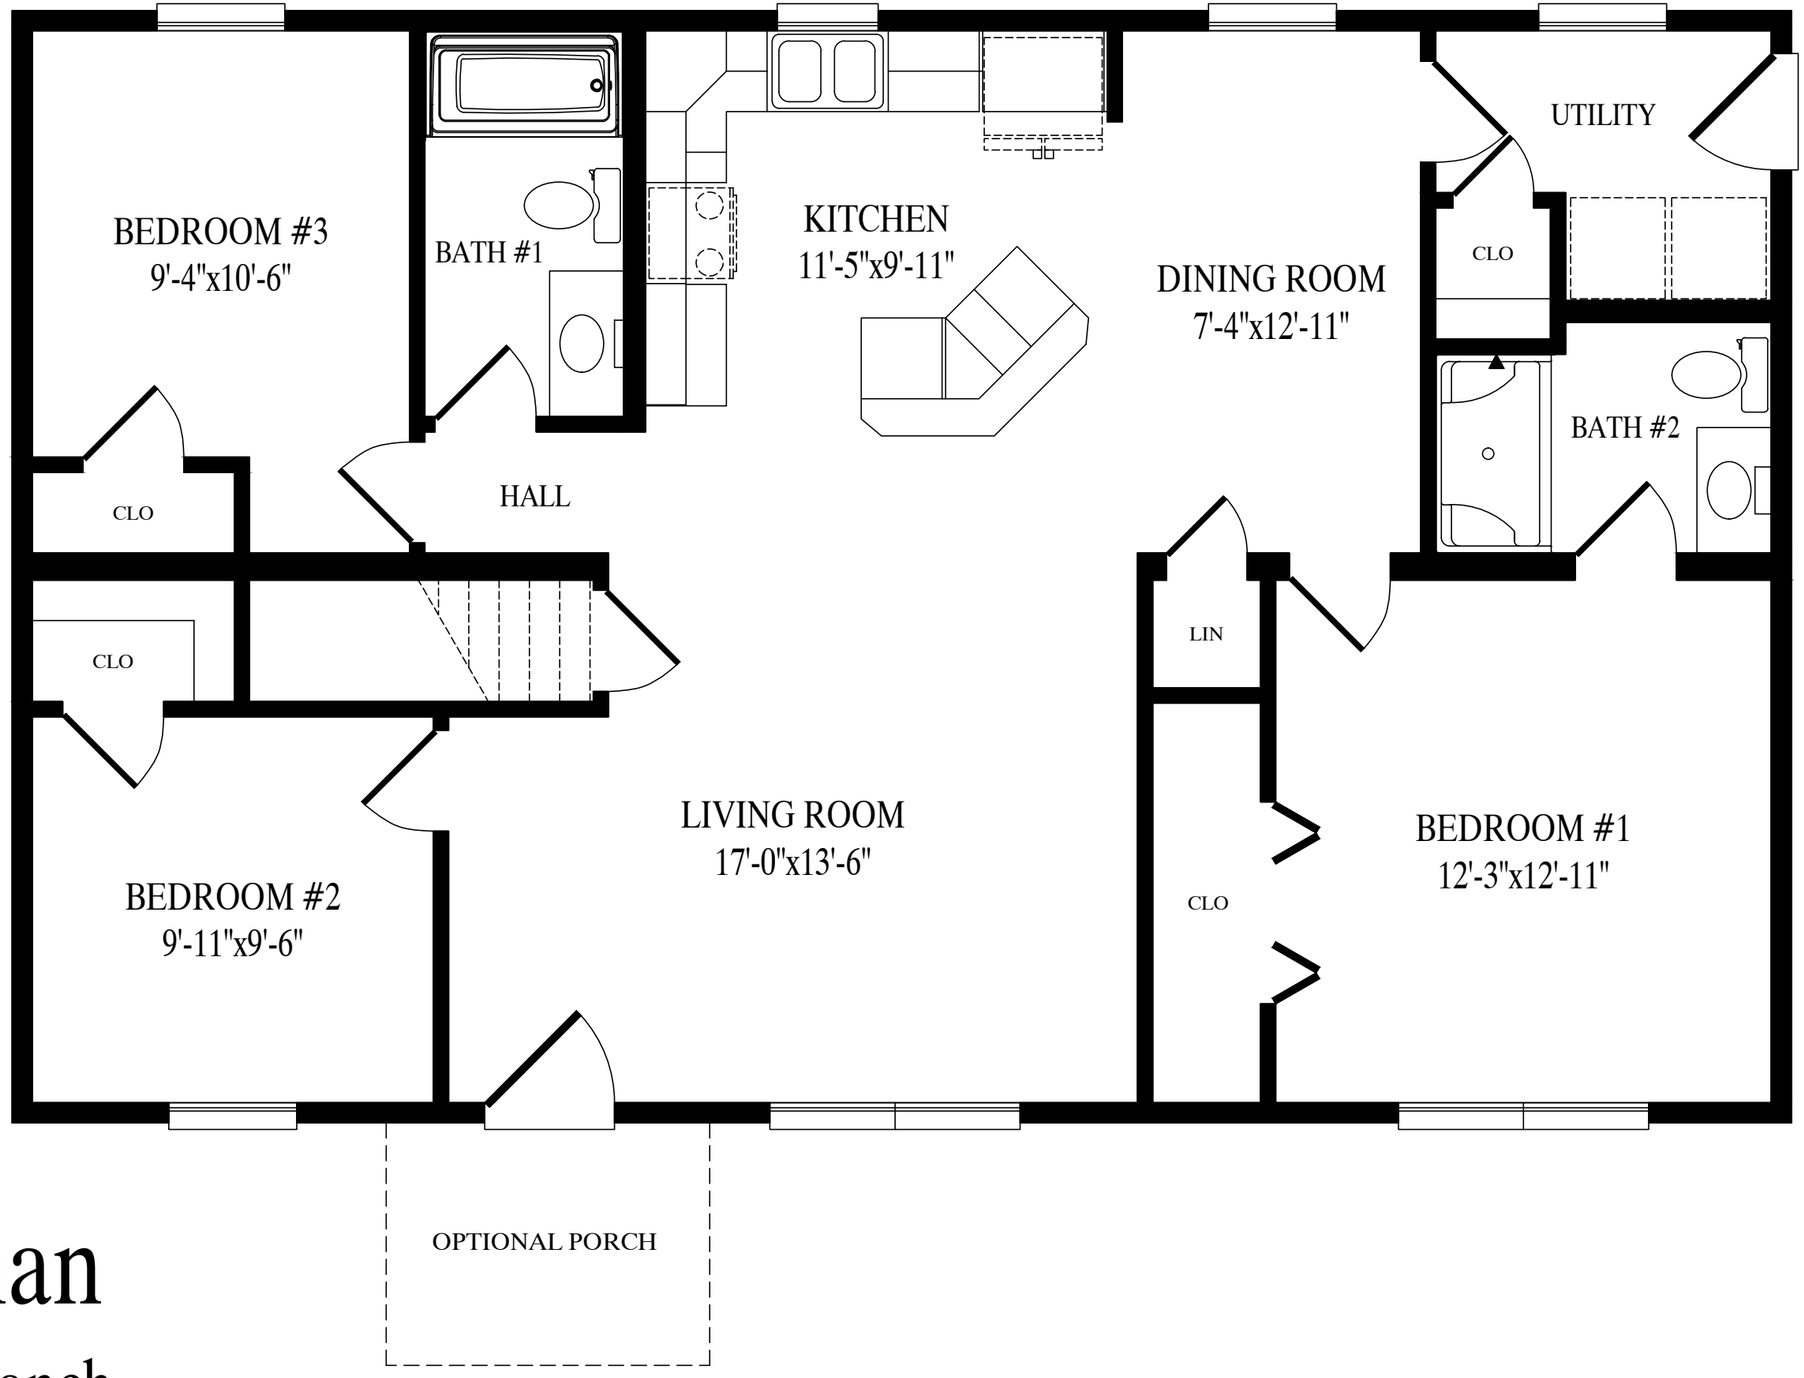

Craftsman

27'-6" x 44' Ranch

1210 sq. ft.