

CEILING
8'-0"
FLOOR
CEILING
8'-0"
FLOOR

CEILING
FLOOR
CEILING
FLOOR

OPTIONAL GARAGE

OPTIONAL PORCH

ACTUAL HOUSE MAY VARY FROM ELEVATION–ACCESS TO GRADE ON–SITE BY OTHERS

JONATHANS 11/2/2026 7:56:08 AM

BUILDER	CBS TWO STORY	CUSTOMER	BAYVIEW
CITY	CITY	COUNTY	STATE
WIND SPEED		SNOW LOAD	SQ. FT.
ORDER NO.	120120	SERIAL NO.	FILE NO. BAYVIEW RENDERED

2849–2 STORY
FRONT ELEVATION

Custom Building Systems LLC
200 Custom Ave.
Middleburg, PA 17842
(888) 553–1414
www.custombuildingsystems.net

CUSTOM BUILDING SYSTEMS LLC


MBSP MODULAR BUILDING SYSTEMS OF PA

STATUS: STAT

DRAWN BY: INIT

DATE: 00/00/00


PAGE: 2.1

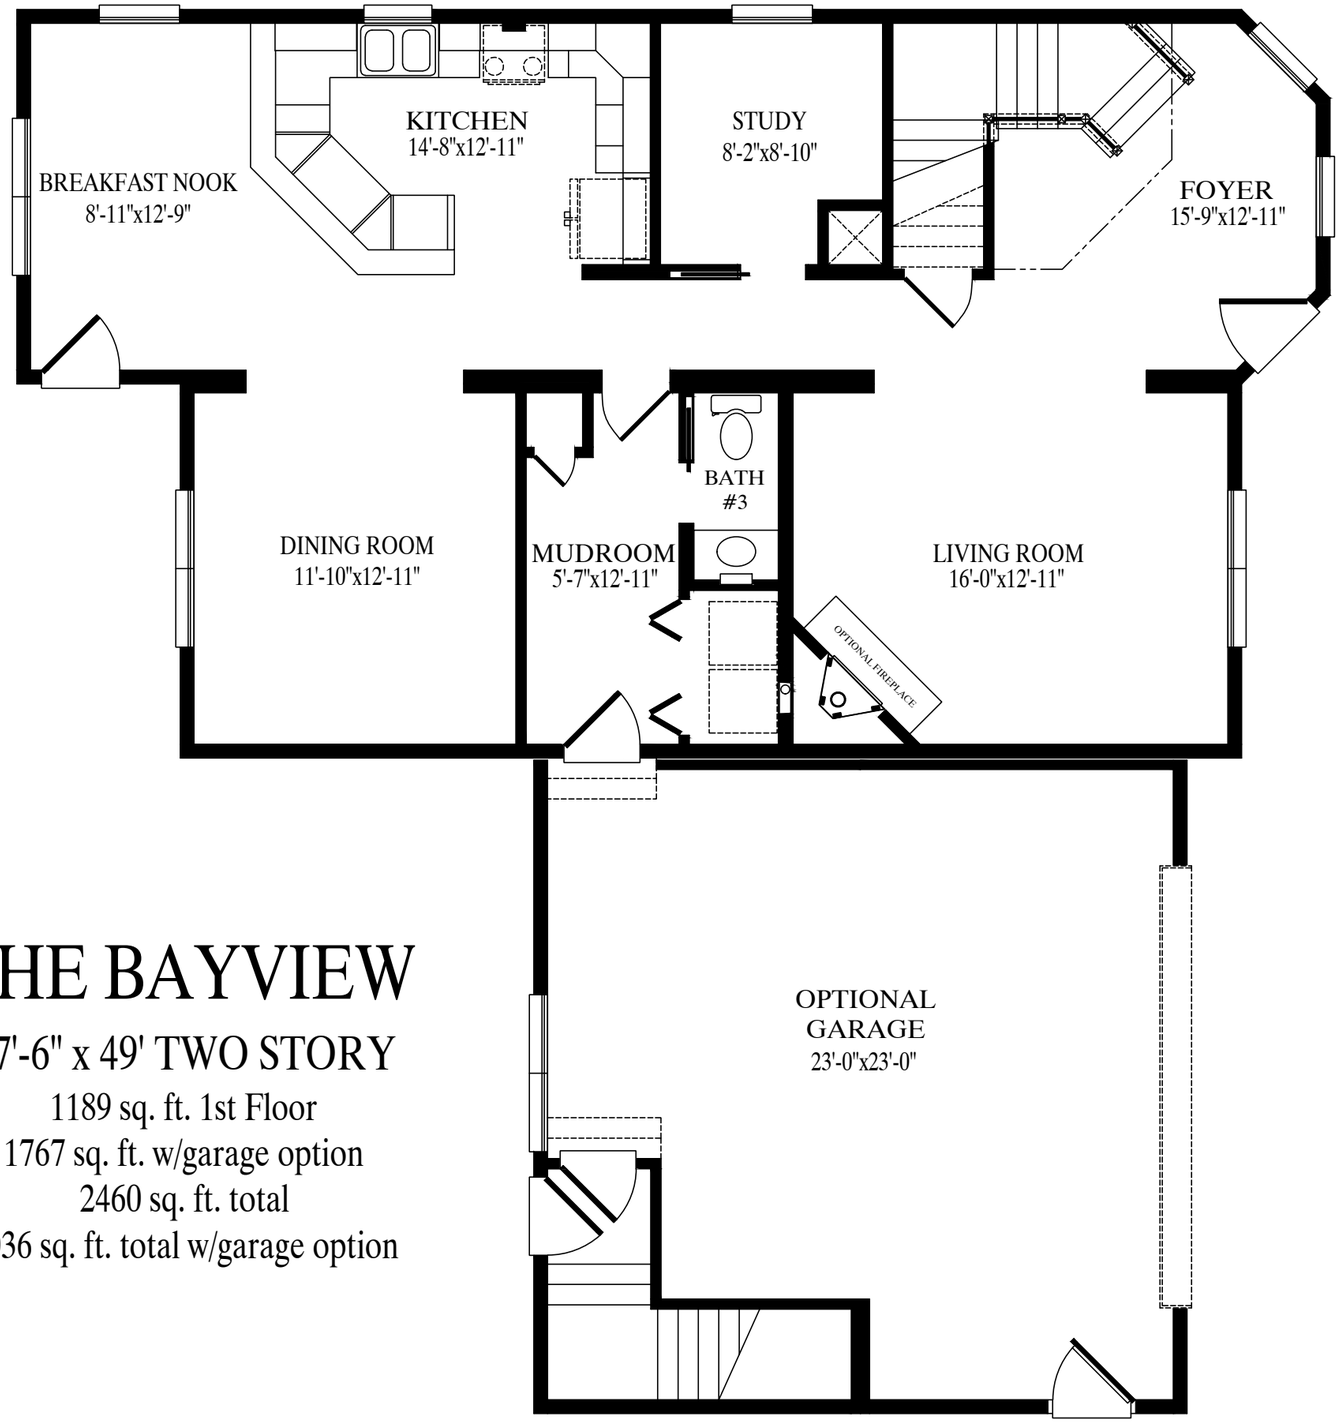

THE BAYVIEW

27'-6" x 49' TWO STORY

1189 sq. ft. 1st Floor
1767 sq. ft. w/garage option
2460 sq. ft. total
3036 sq. ft. total w/garage option

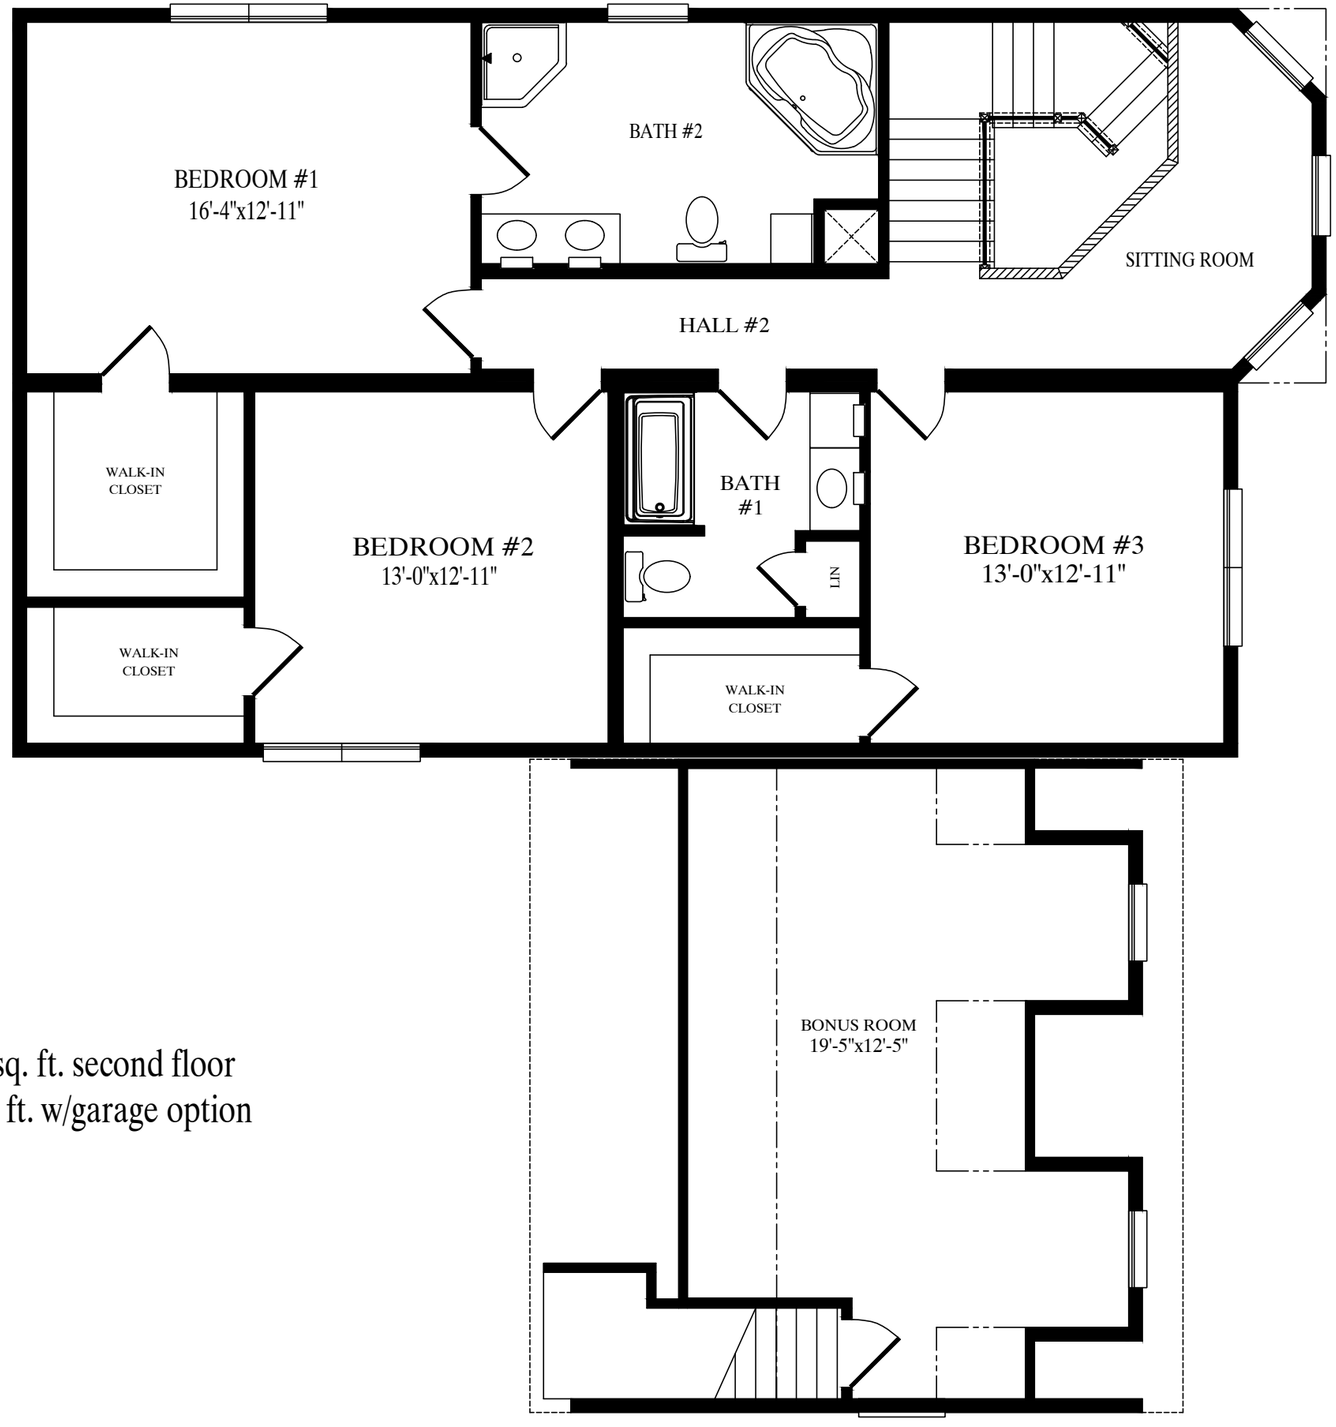

1271 sq. ft. second floor
576 sq. ft. w/garage option