CEILING
8'-0"
FLOOR

CEILING
8'-0"
FLOOR



OPTIONAL PORCH

CEILING
FLOOR
CEILING
FLOOR

JORDANY 10/20/2026 10:28:21 AM

ACTUAL HOUSE MAY VARY FROM ELEVATION–ACCESS TO GRADE ON–SITE BY OTHERS

BUILDER	CBS TWO STORY	CUSTOMER	MEADOWBROOK
CITY	CITY	COUNTY	COUNTY	STATE	STATE
WIND SPEED	??? MPH VULT	SNOW LOAD	?????	SQ. FT.	?????
ORDER NO.	ORDER #	SERIAL NO.	SERIAL #	FILE NO.	MEADOWBROOK RENDERED


2848–TWO STORY
FRONT ELEVATION

Custom Building Systems LLC
200 Custom Ave.
Middleburg, PA 17842
(888) 553–1414
www.custombuildingsystems.net

CUSTOM BUILDING SYSTEMS LLC

MBSP MODULAR BUILDING SYSTEMS OF PA

STATUS: STAT
DRAWN BY: INIT
DATE: 00/00/00

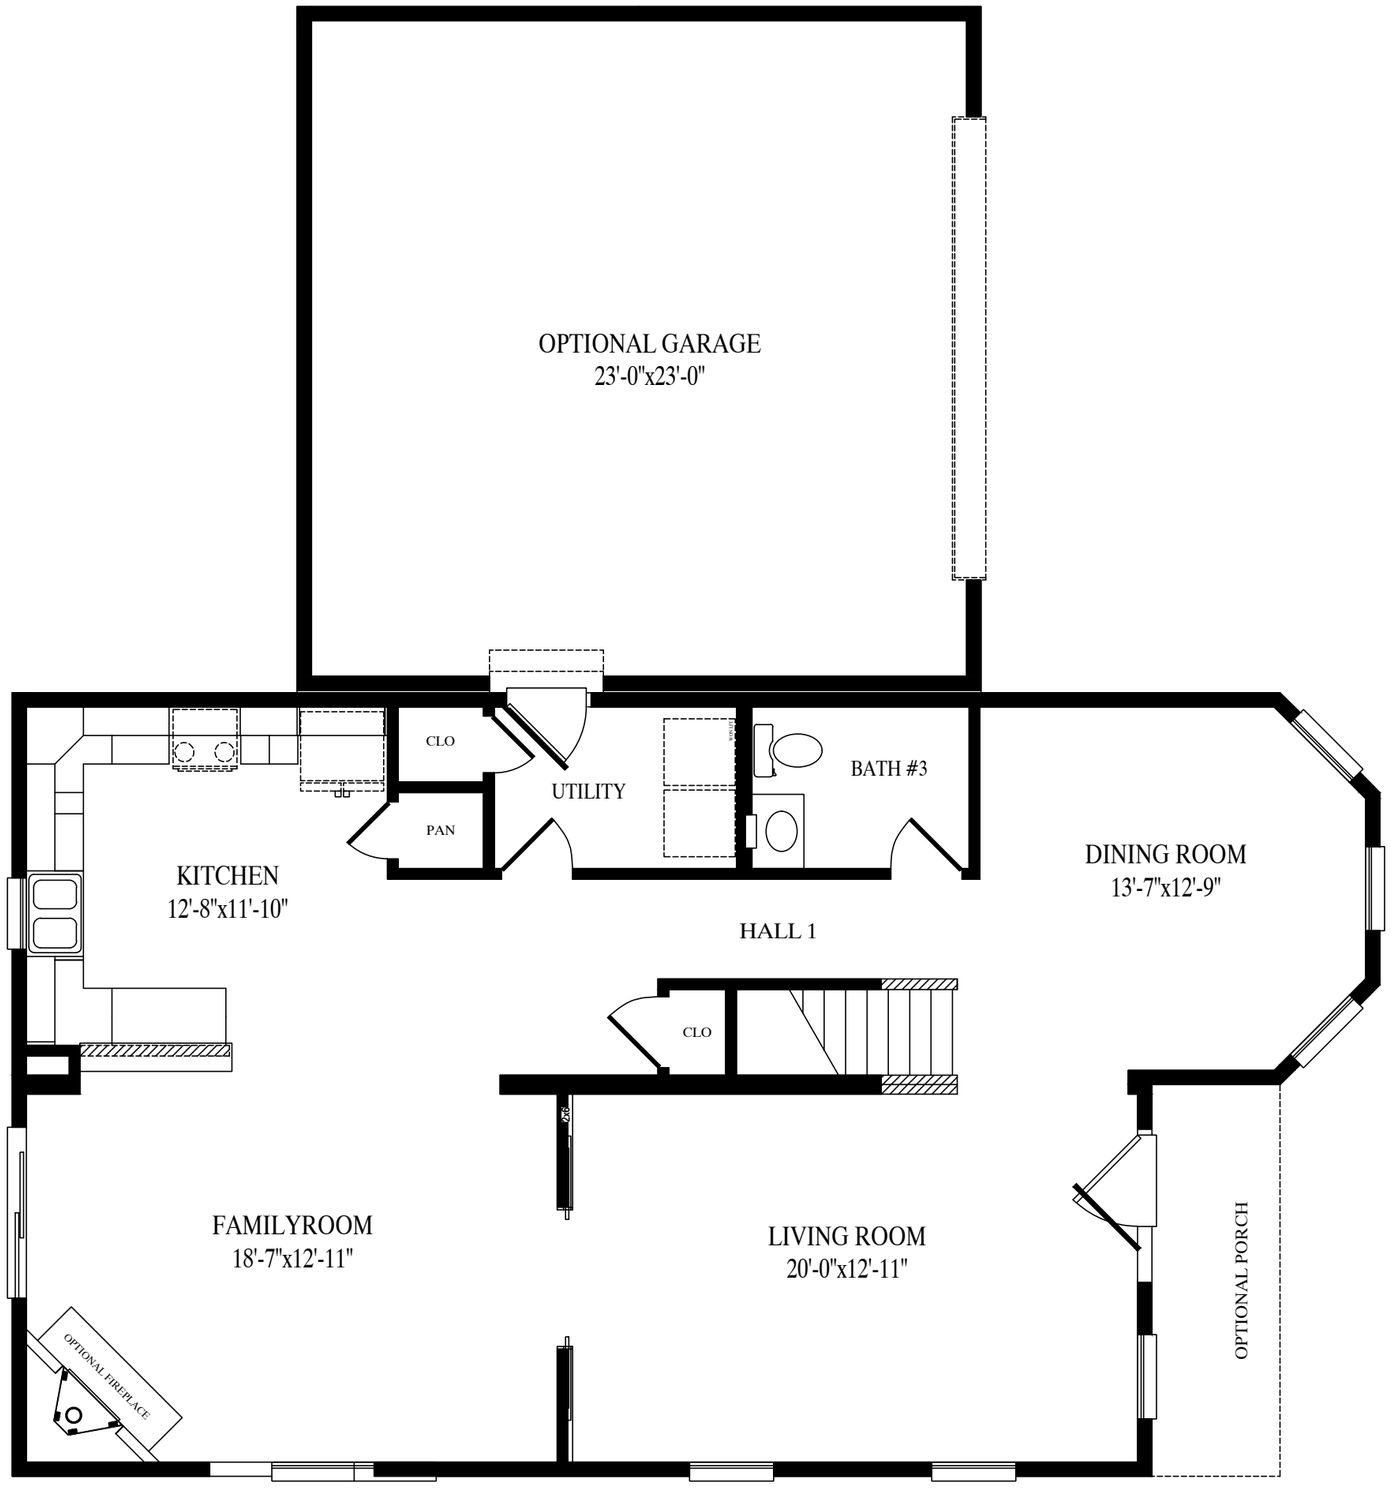

Meadowbrook


27'-6" x 48' Two Story

1198sq. ft. first floor

1774sq. ft. w/garage option

2396 sq. ft. total

2972sq. ft. total w/garage option

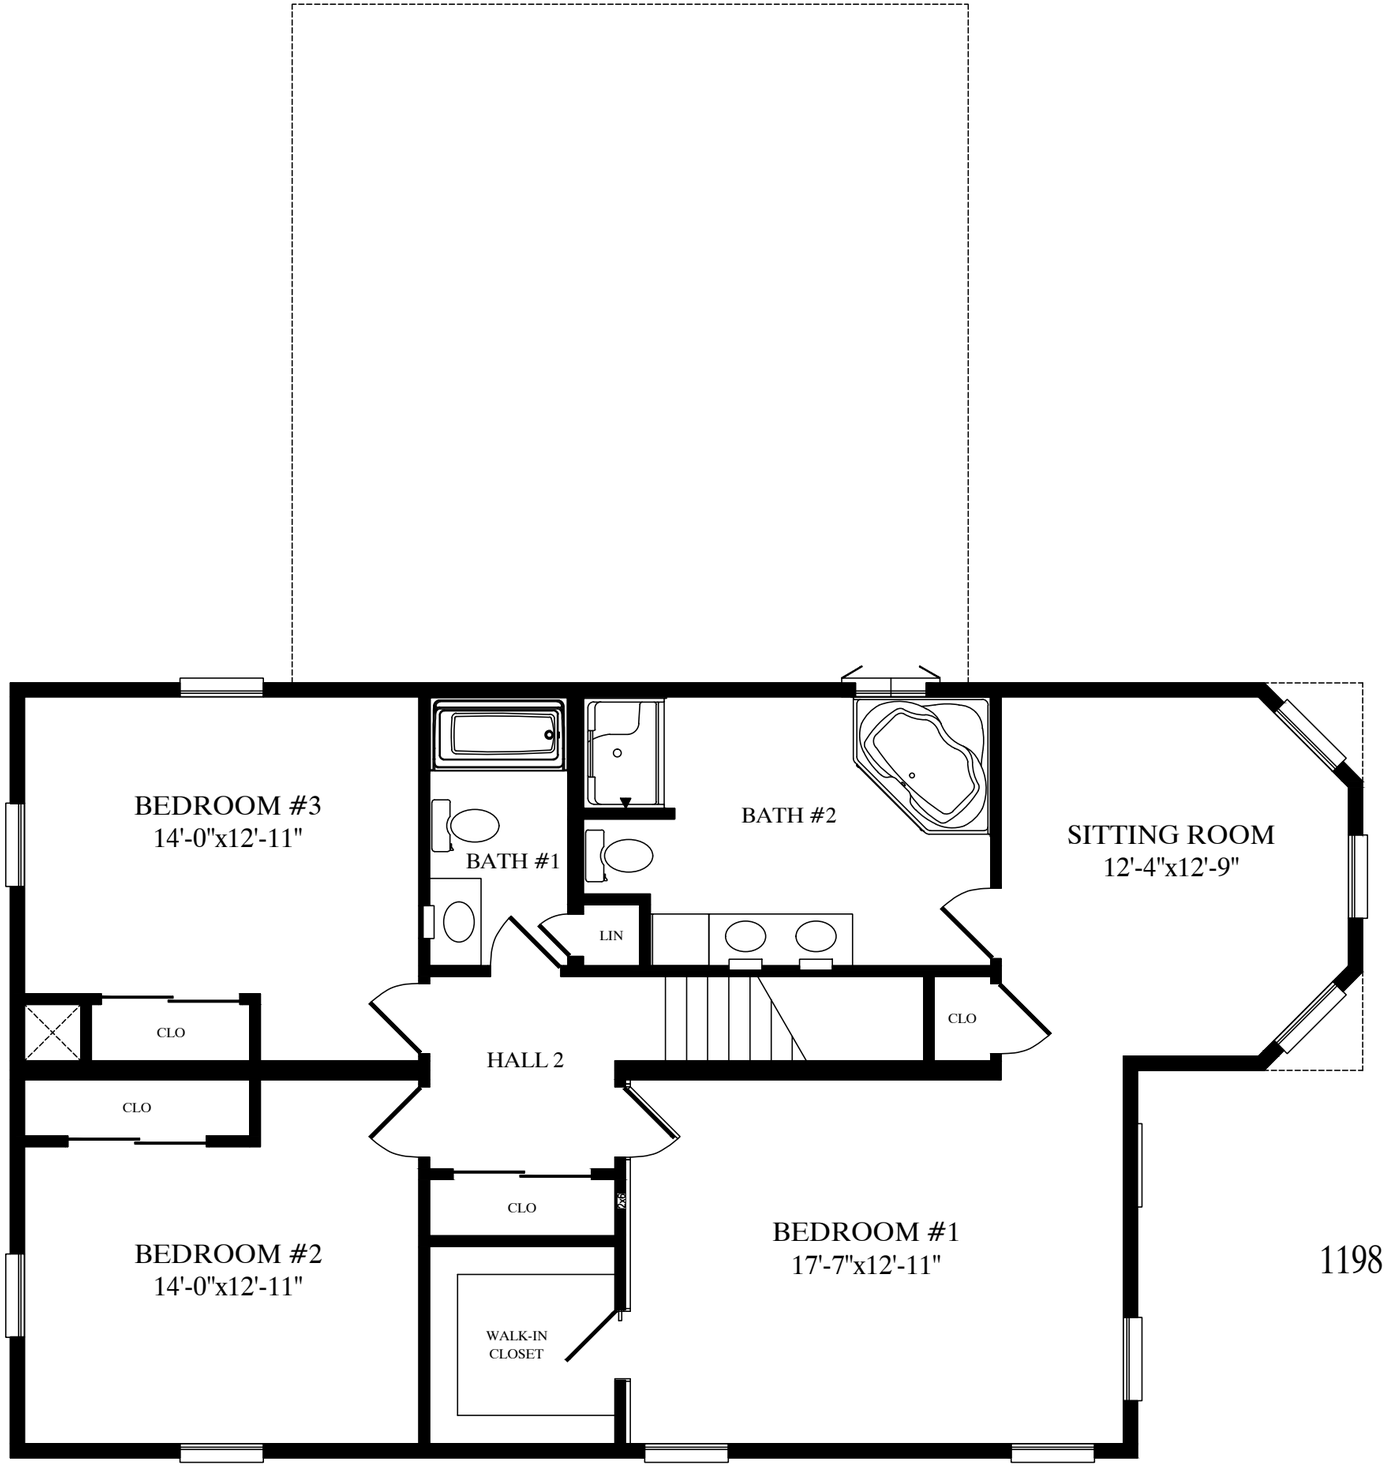

1198 sq. ft. second floor