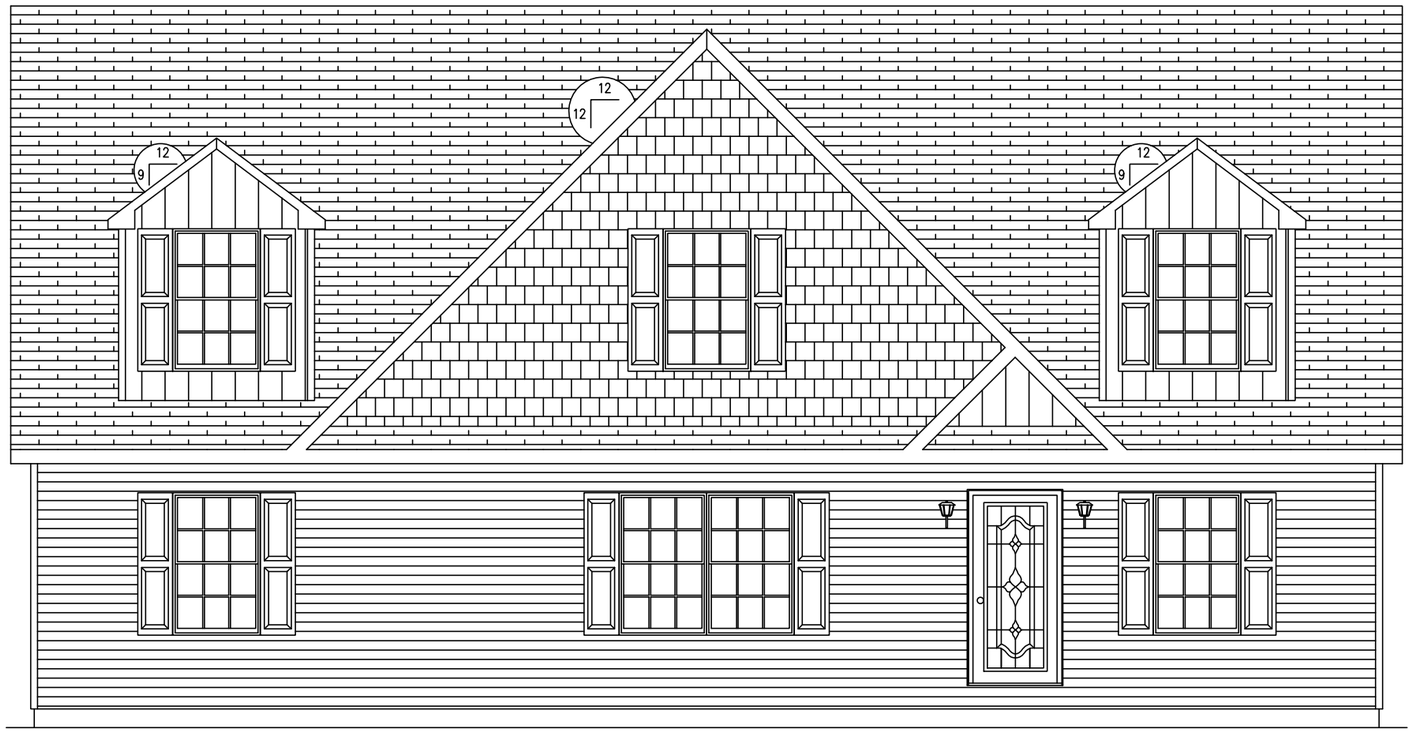


CEILING

8'-0"

FLOOR

CEILING

FLOOR

GREGO 8/24/2026 2:54:57 PM

ACTUAL HOUSE MAY VARY FROM ELEVATION–ACCESS TO GRADE ON–SITE BY OTHERS

BUILDER	CBS CAPE	CUSTOMER	SENECA RIDGE
CITY		COUNTY	STATE
WIND SPEED	??? MPH VULT	SNOW LOAD	????? SQ. FT.
ORDER NO.	SERIAL NO.	FILE NO.	SENECA RIDGE RENERED

3048–CBS CAPE
FRONT ELEVATION

Custom Building Systems LLC
200 Custom Ave.
Middleburg, PA 17842
(888) 533–1414
www.custombuildingsystems.net

CUSTOM BUILDING SYSTEMS LLC


MBSP MODULAR BUILDING SYSTEMS OF PA

STATUS: STAT

DRAWN BY: INIT

DATE: 00/00/00


PAGE: 2.1

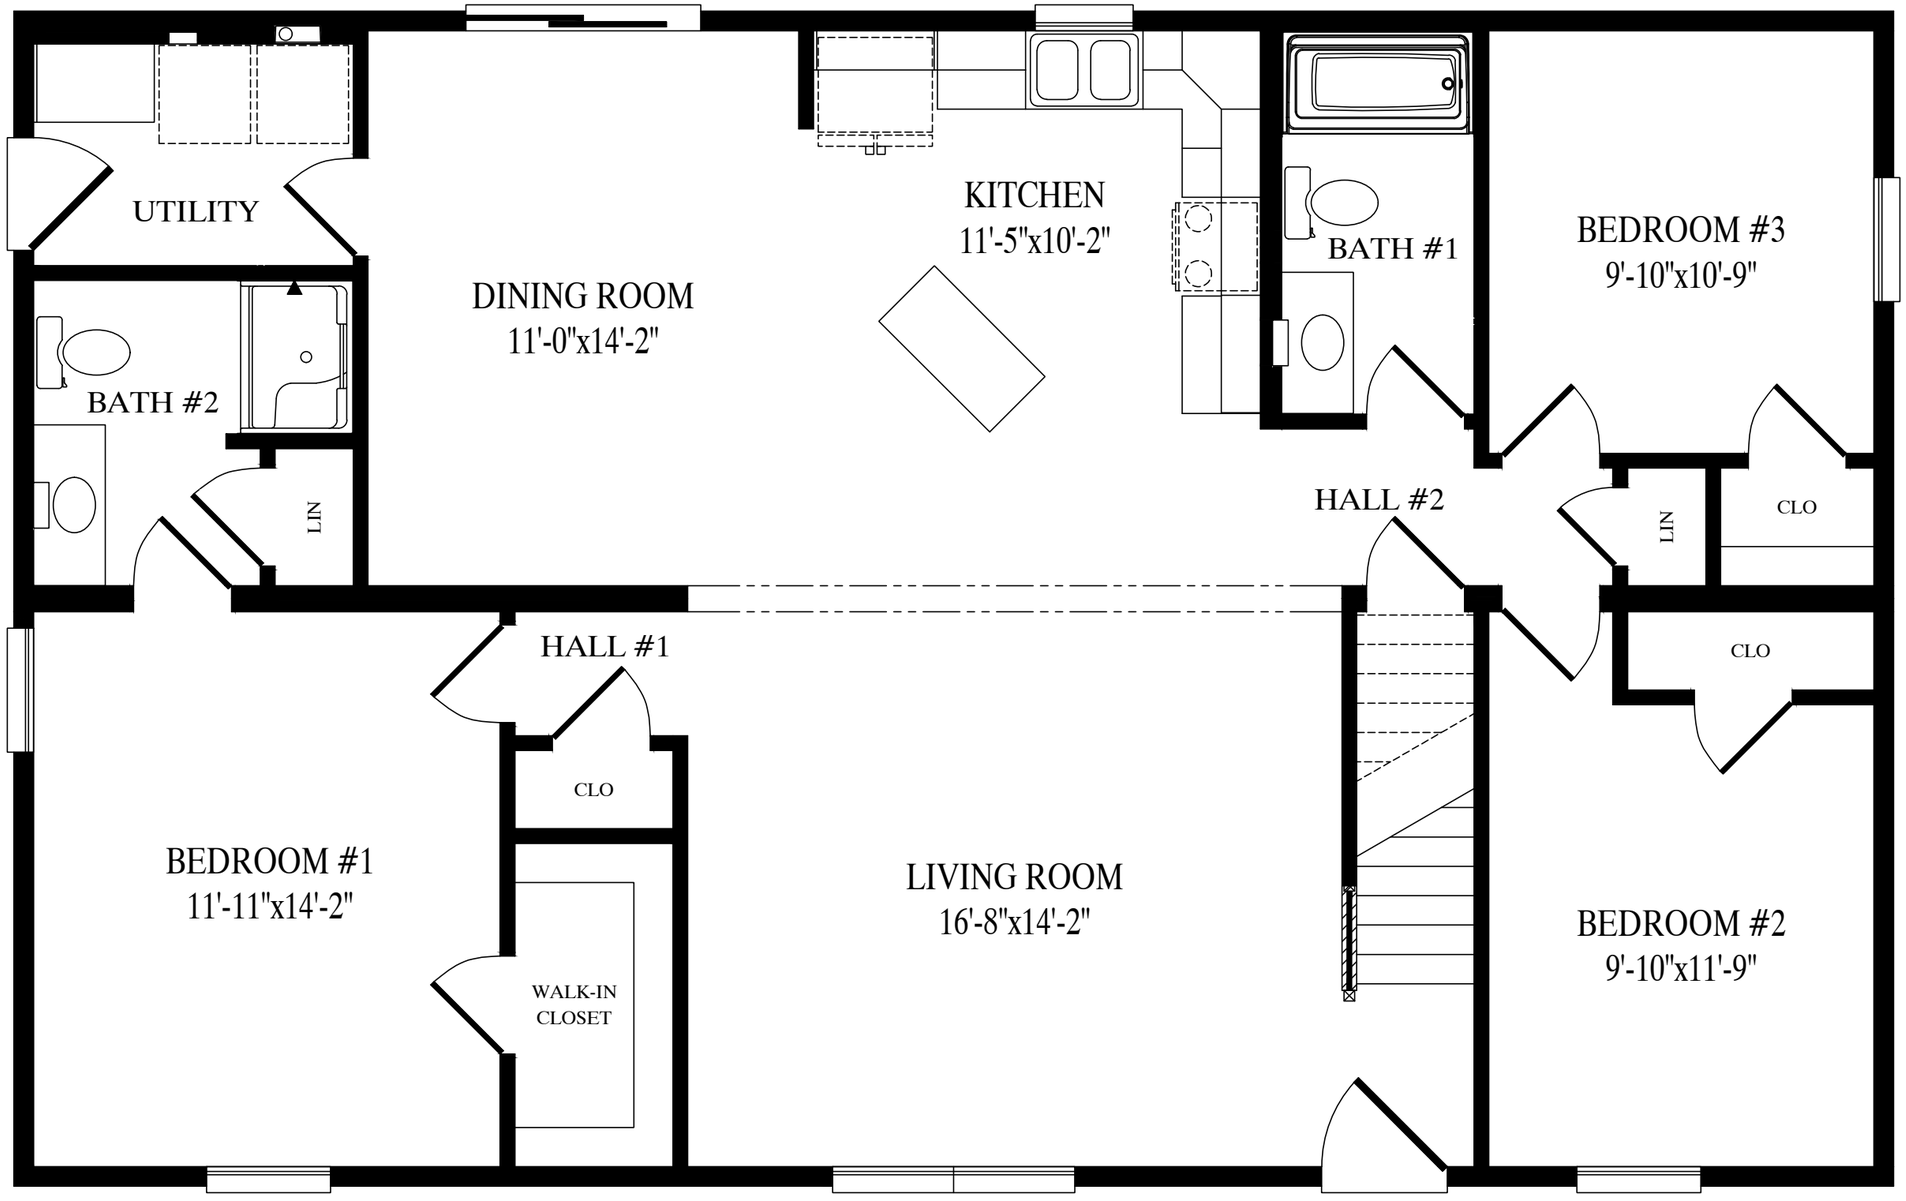

Seneca Ridge

30'-0" x 48' Cape

1040 sq. ft. first floor

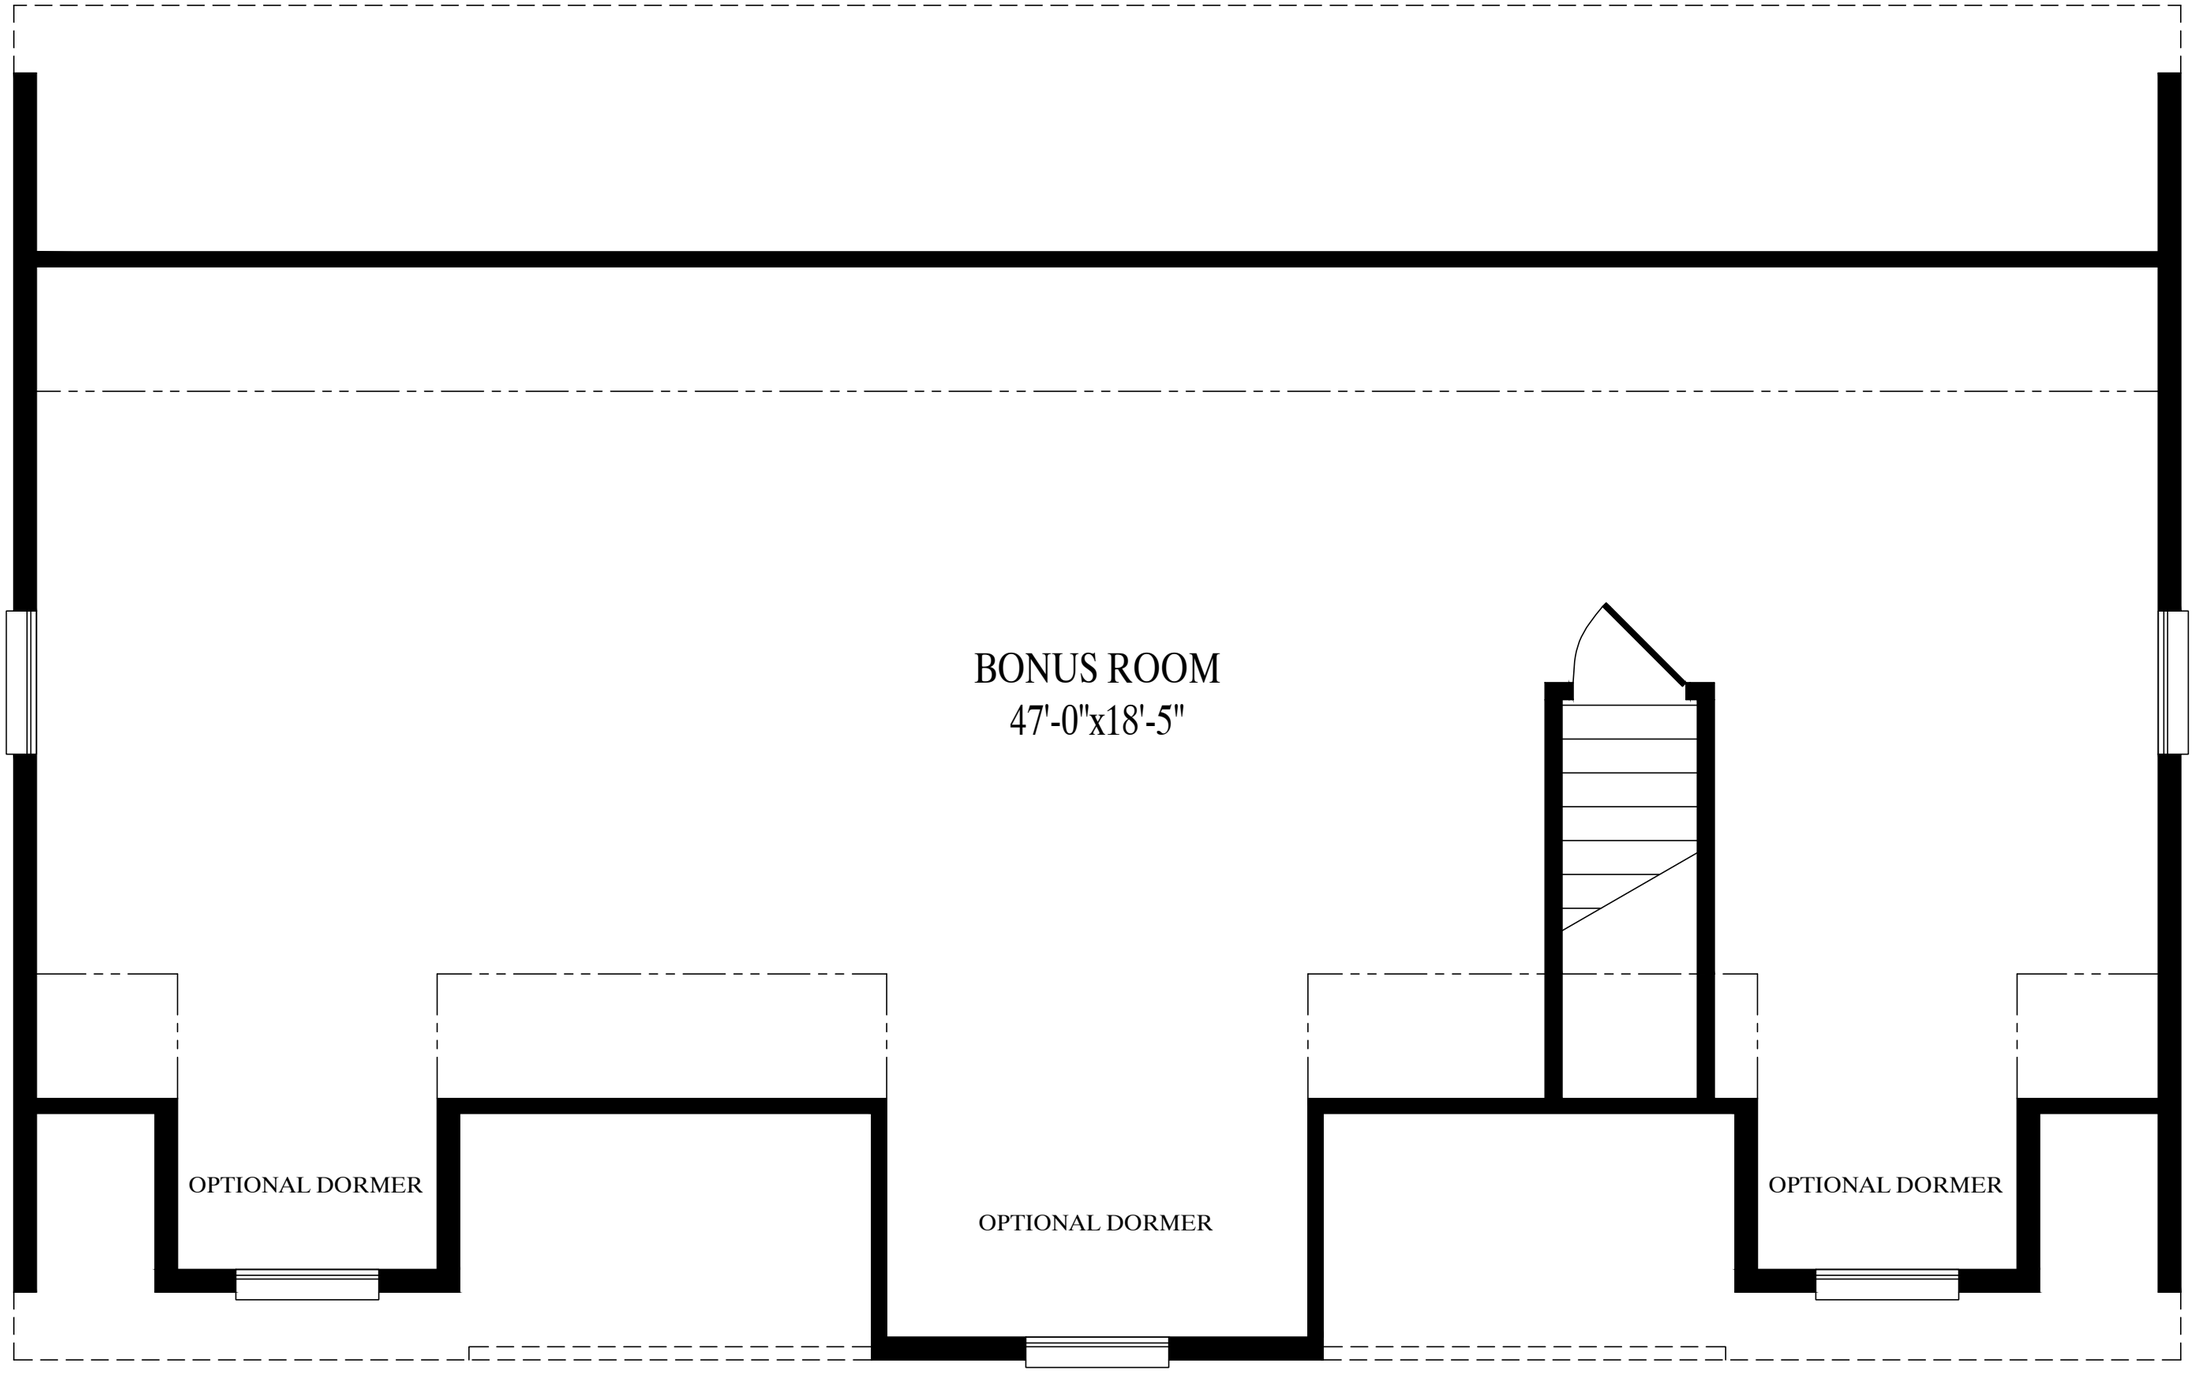

944 sq. ft. proposed second floor